F.A.P RTE.	SECTION	COUNTY	TOTAL SHEETS	SHEET NO.
305	1313.1 B	COOK	193	16

CONTRACT NO. 62878

SUGGESTED PROJECT SCHEDULE

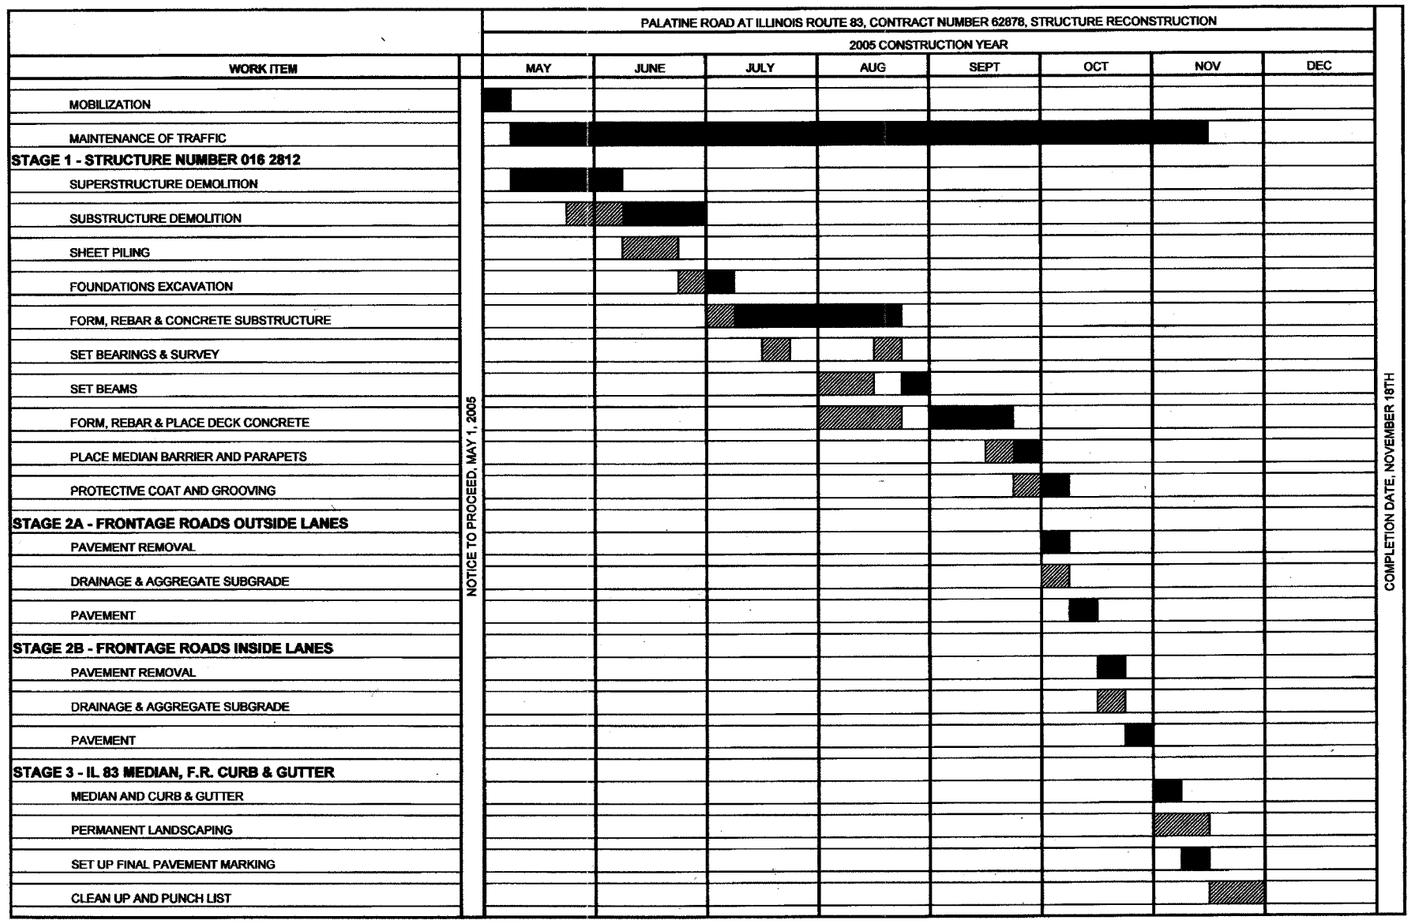

NOTE:

STAGE 1A & 1B ELMHURST ROADWAY WORK IS NOT SHOWN IN THE SCHEDULE AND WILL NOT BE A CONTROLLING ITEM IN THE PROGRESS OF THE CONTRACT. THE ELMHURST CONSTRUCTION SHOULD BE COMPLETE IN ADVANCE OF THE BRIDGE CONSTRUCTION END DATE.

THIS PROGRESS SCHEDULE REPRESENTS THE DESIGN SECTION ENGINEER'S SUGGESTED SCHEDULE OF THE OVERALL PROJECT. THE CONTRACTOR SHALL SUBMIT HIS OWN SCHEDULE FOR REVIEW AND APPROVAL.

REVISIONS	
NAME	DATE

ILLINOIS DEPARTMENT OF TRANSPORTATION
PALATINE ROAD OVER IL 83 (ELMHURST RD.)

SUGGESTED PROGRESS SCHEDULE

SCALE: NONE
DATE 12/04

DRAWN BY ACE/CAD
CHECKED BY TAE

AMERICAN CONSULTING ENGINEERS

...\89 palatine\01_sched.pds 12/02/2004 11:10:17 AM