CONTRACT NO. 64647

F.A.P. RTE.	SECTION	COUNTY	TOTAL SHEETS	SHEET NO.
595	1-3-K	ROCK ISLAND	476	104
STA. 380+00		TO STA. 386+40		
FED. ROAD DIST. NO.	ILLINOIS	FED. AID PROJECT		

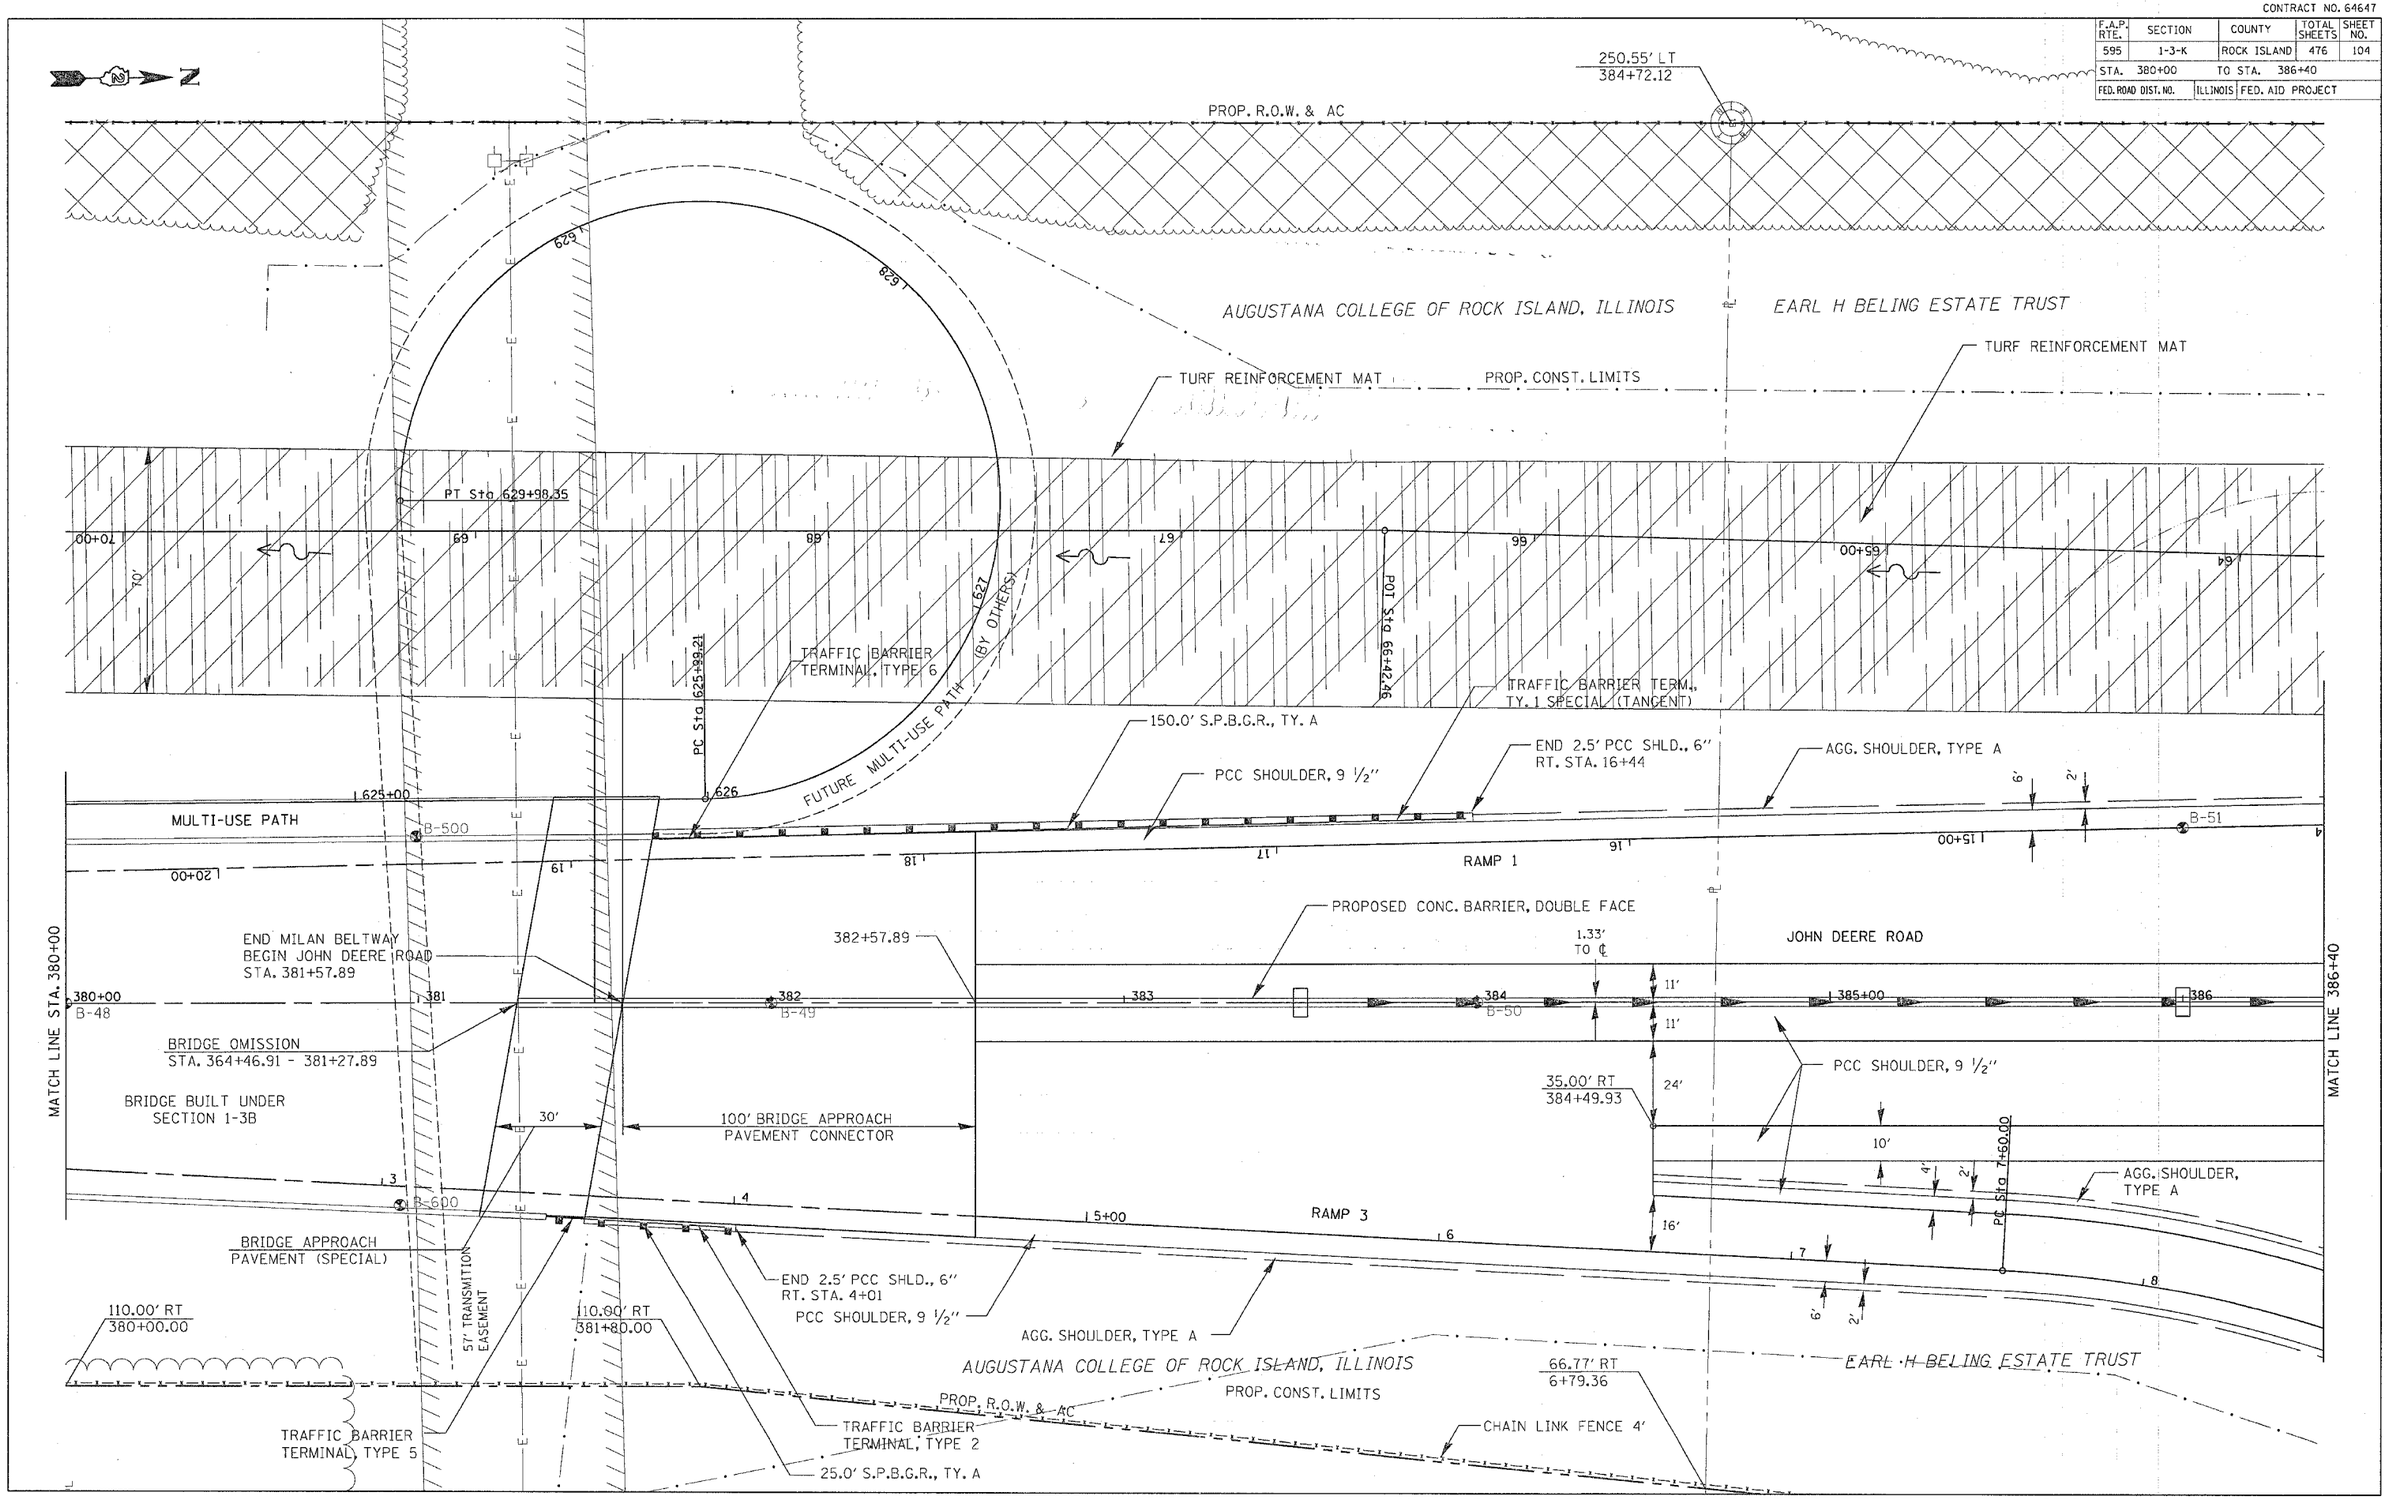

MILAN BELTWAY – STA. 380+00 TO 381+57.89 JOHN DEERE ROAD – STA. 381+57.89 TO 386+40

PLAN: NOTE BOOK NO. ___ SURVEYED ___ PLOTTED ___ ALIGNMENT CHECKED ___ RT. OF WAY CHECKED ___ CADD FILE NAME ___ BY ___ DATE ___

PROFILE: NOTE BOOK NO. ___ SURVEYED ___ PLOTTED ___ GRADES CHECKED ___ B.M. NOTED ___ STRUCTURE NOTATNS CHKD ___ BY ___ DATE ___