CONTRACT NO. 64647

F.A.P. RTE.	SECTION	COUNTY	TOTAL SHEETS	SHEET NO.
595	1-3-K	ROCK ISLAND	476	124
STA. 0+00	TO STA. 6+40			
FED. ROAD DIST. NO.	ILLINOIS	FED. AID PROJECT		

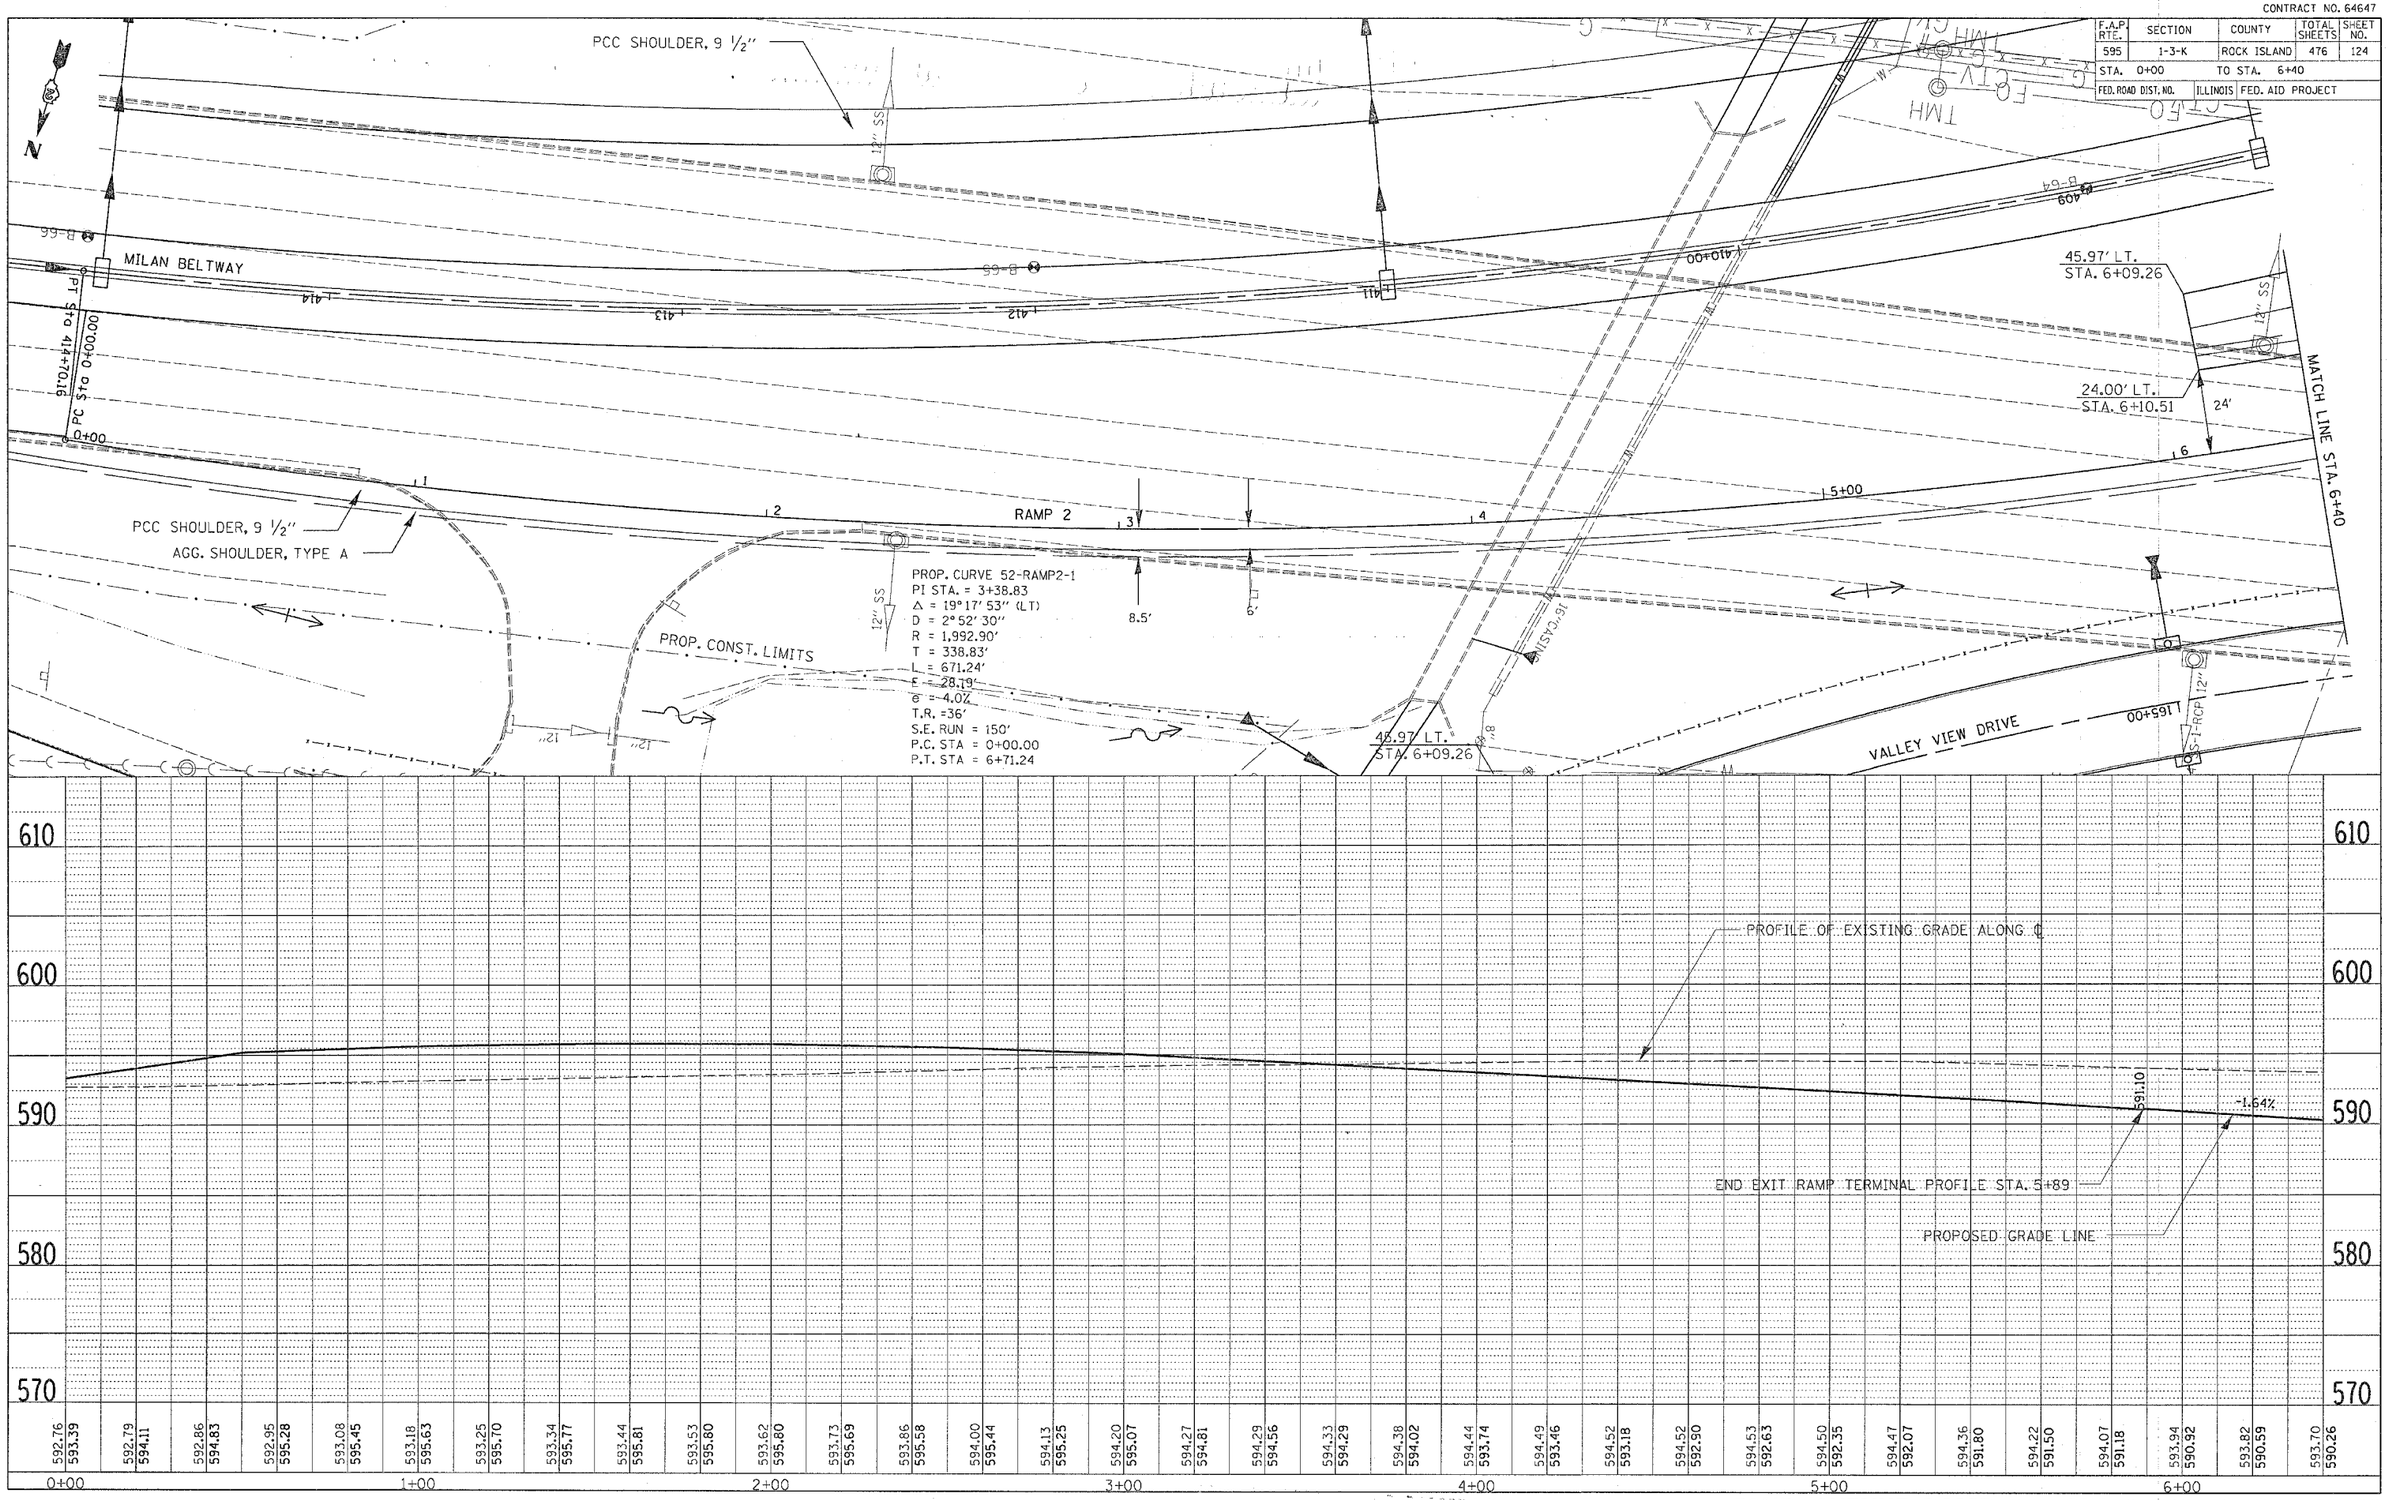

PLAN — SURVEYED / PLOTTED / ROADWAY CHECKED / RT. OF WAY CHECKED / CADD FILE NAME — NOTE BOOK NO. — BY — DATE

PROFILE — SURVEYED / PLOTTED / ROADWAY CHECKED / B.M. NOTED / STRUCTURE NOTATNS CHKD — NOTE BOOK NO. — BY — DATE

52ND AVENUE RAMP 2 – STA. 0+00 TO STA. 6+40