CONTRACT NO. 64647

F.A.P. RTE.	SECTION	COUNTY	TOTAL SHEETS	SHEET NO.
595	1-3-K	ROCK ISLAND	476	130
STA. 0+00	TO STA. 6+40			
FED. ROAD DIST. NO.	ILLINOIS	FED. AID PROJECT		

PLAN — NOTE BOOK NO. — SURVEYED, PLOTTED, ALIGNMENT CHECKED, RT. OF WAY CHECKED, CADD FILE NAME — BY — DATE

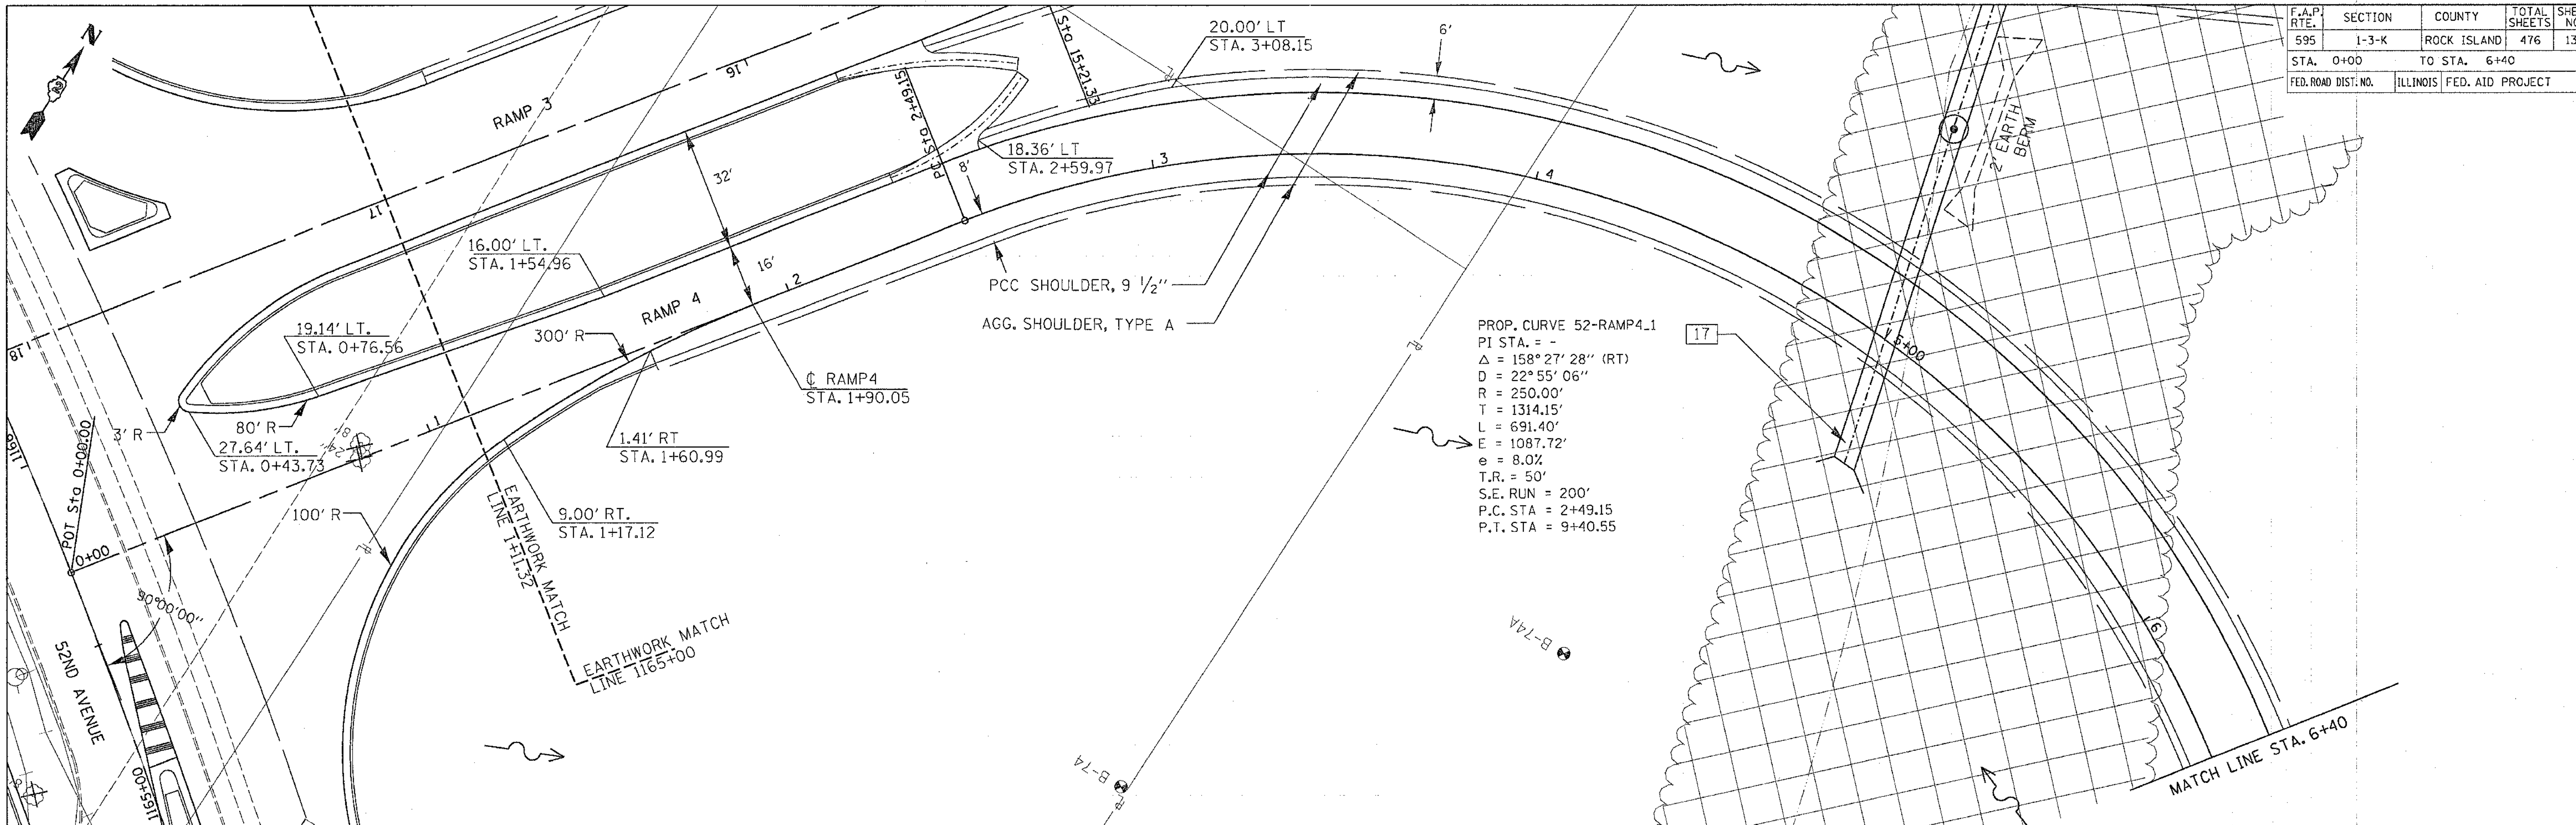

PROFILE — NOTE BOOK NO. — SURVEYED, PLOTTED, GRADES CHECKED, B.M. NOTED, STRUCTURE NOTAT'NS CH'KD — BY — DATE

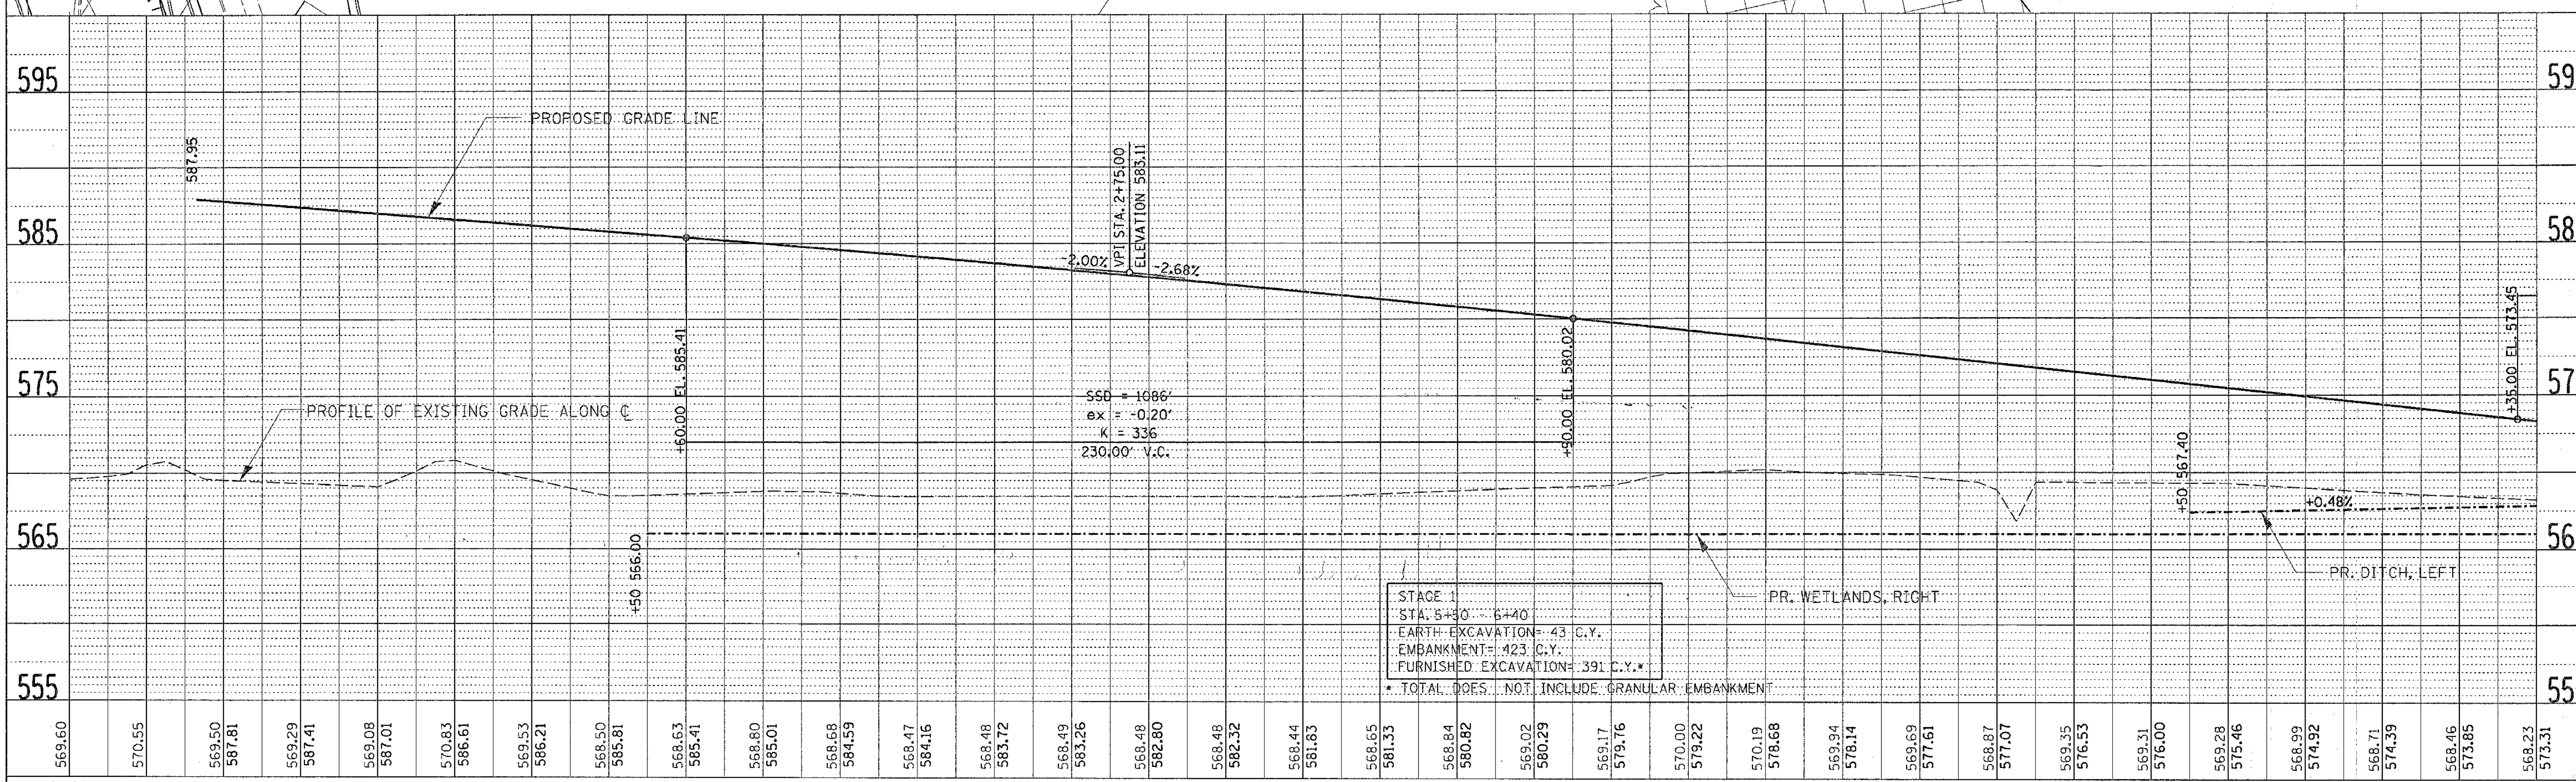

52ND AVENUE RAMP 4 - STA. 0+00 TO STA. 6+40