CONTRACT NO. 64647

F.A.P. RTE.	SECTION	COUNTY	TOTAL SHEETS	SHEET NO.
595	1-3-K	ROCK ISLAND	476	159
STA. 412+00		TO STA. 417+10.16		
FED. ROAD DIST. NO.	ILLINOIS	FED. AID PROJECT		

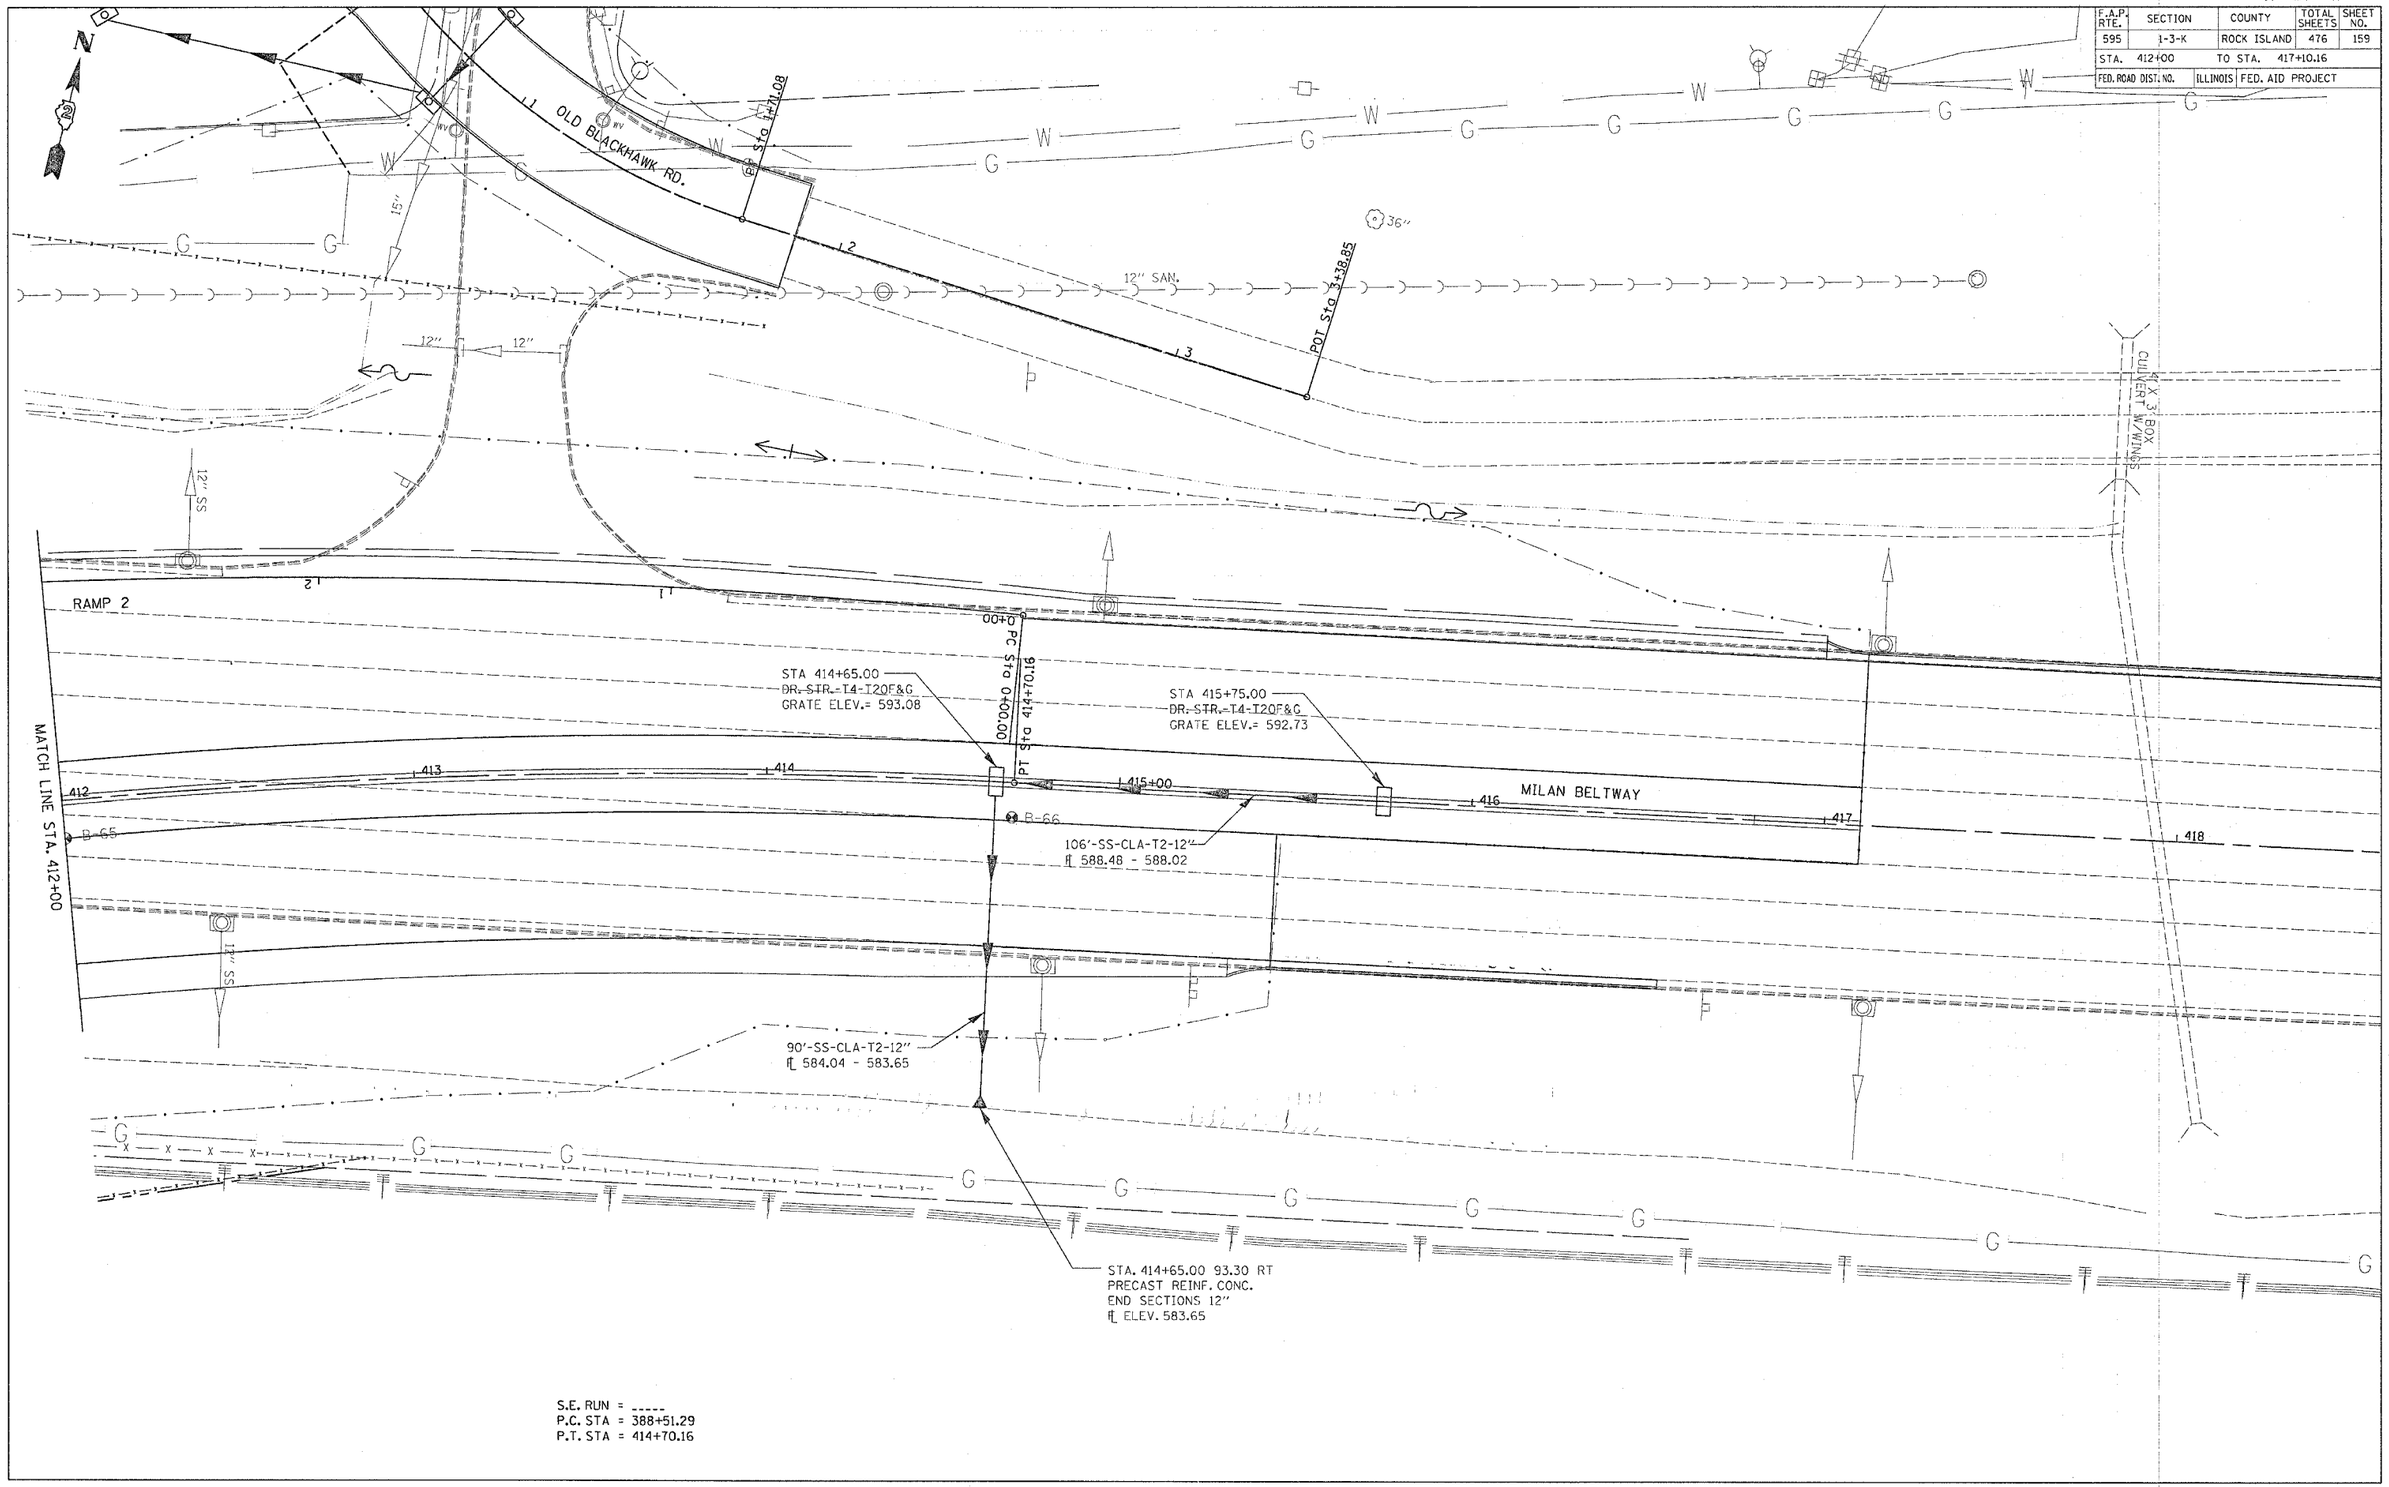

S.E. RUN = -----
P.C. STA = 388+51.29
P.T. STA = 414+70.16

DRAIN	BY	DATE
SURVEYED		
PLOTTED		
ALIGNMENT CHECKED		
PROFILE CHECKED		
ROADWAY CHECKED		
CADD FILE NAME		
NOTE BOOK NO.		

PROFILE	BY	DATE
SURVEYED		
PLOTTED		
GRADES CHECKED		
HYDRAULICS CHECKED		
STRUCTURE NOTATNS CHKD		
NOTE BOOK NO.		

MILAN BELTWAY DRAINAGE DETAILS – STA. 412+00 TO 417+10.16