CONTRACT NO. 64647

F.A.P. RTE.	SECTION	COUNTY	TOTAL SHEETS	SHEET NO.
595	1-3-K	ROCK ISLAND	476	163
STA. 1149+80	TO STA. 1156+20			
FED. ROAD DIST. NO.	ILLINOIS	FED. AID PROJECT		

PLAN

BY	DATE
SURVEYED	
DRAWN	
ALIGNMENT CHECKED	
GRADES CHECKED	
STRUCTURE NOTATIONS CHKD	
CADD FILE NAME	
NOTE BOOK	
NO.	

PROFILE

BY	DATE
SURVEYED	
DRAWN	
GRADES CHECKED	
STRUCTURE NOTATIONS CHKD	
NOTE BOOK	
NO.	

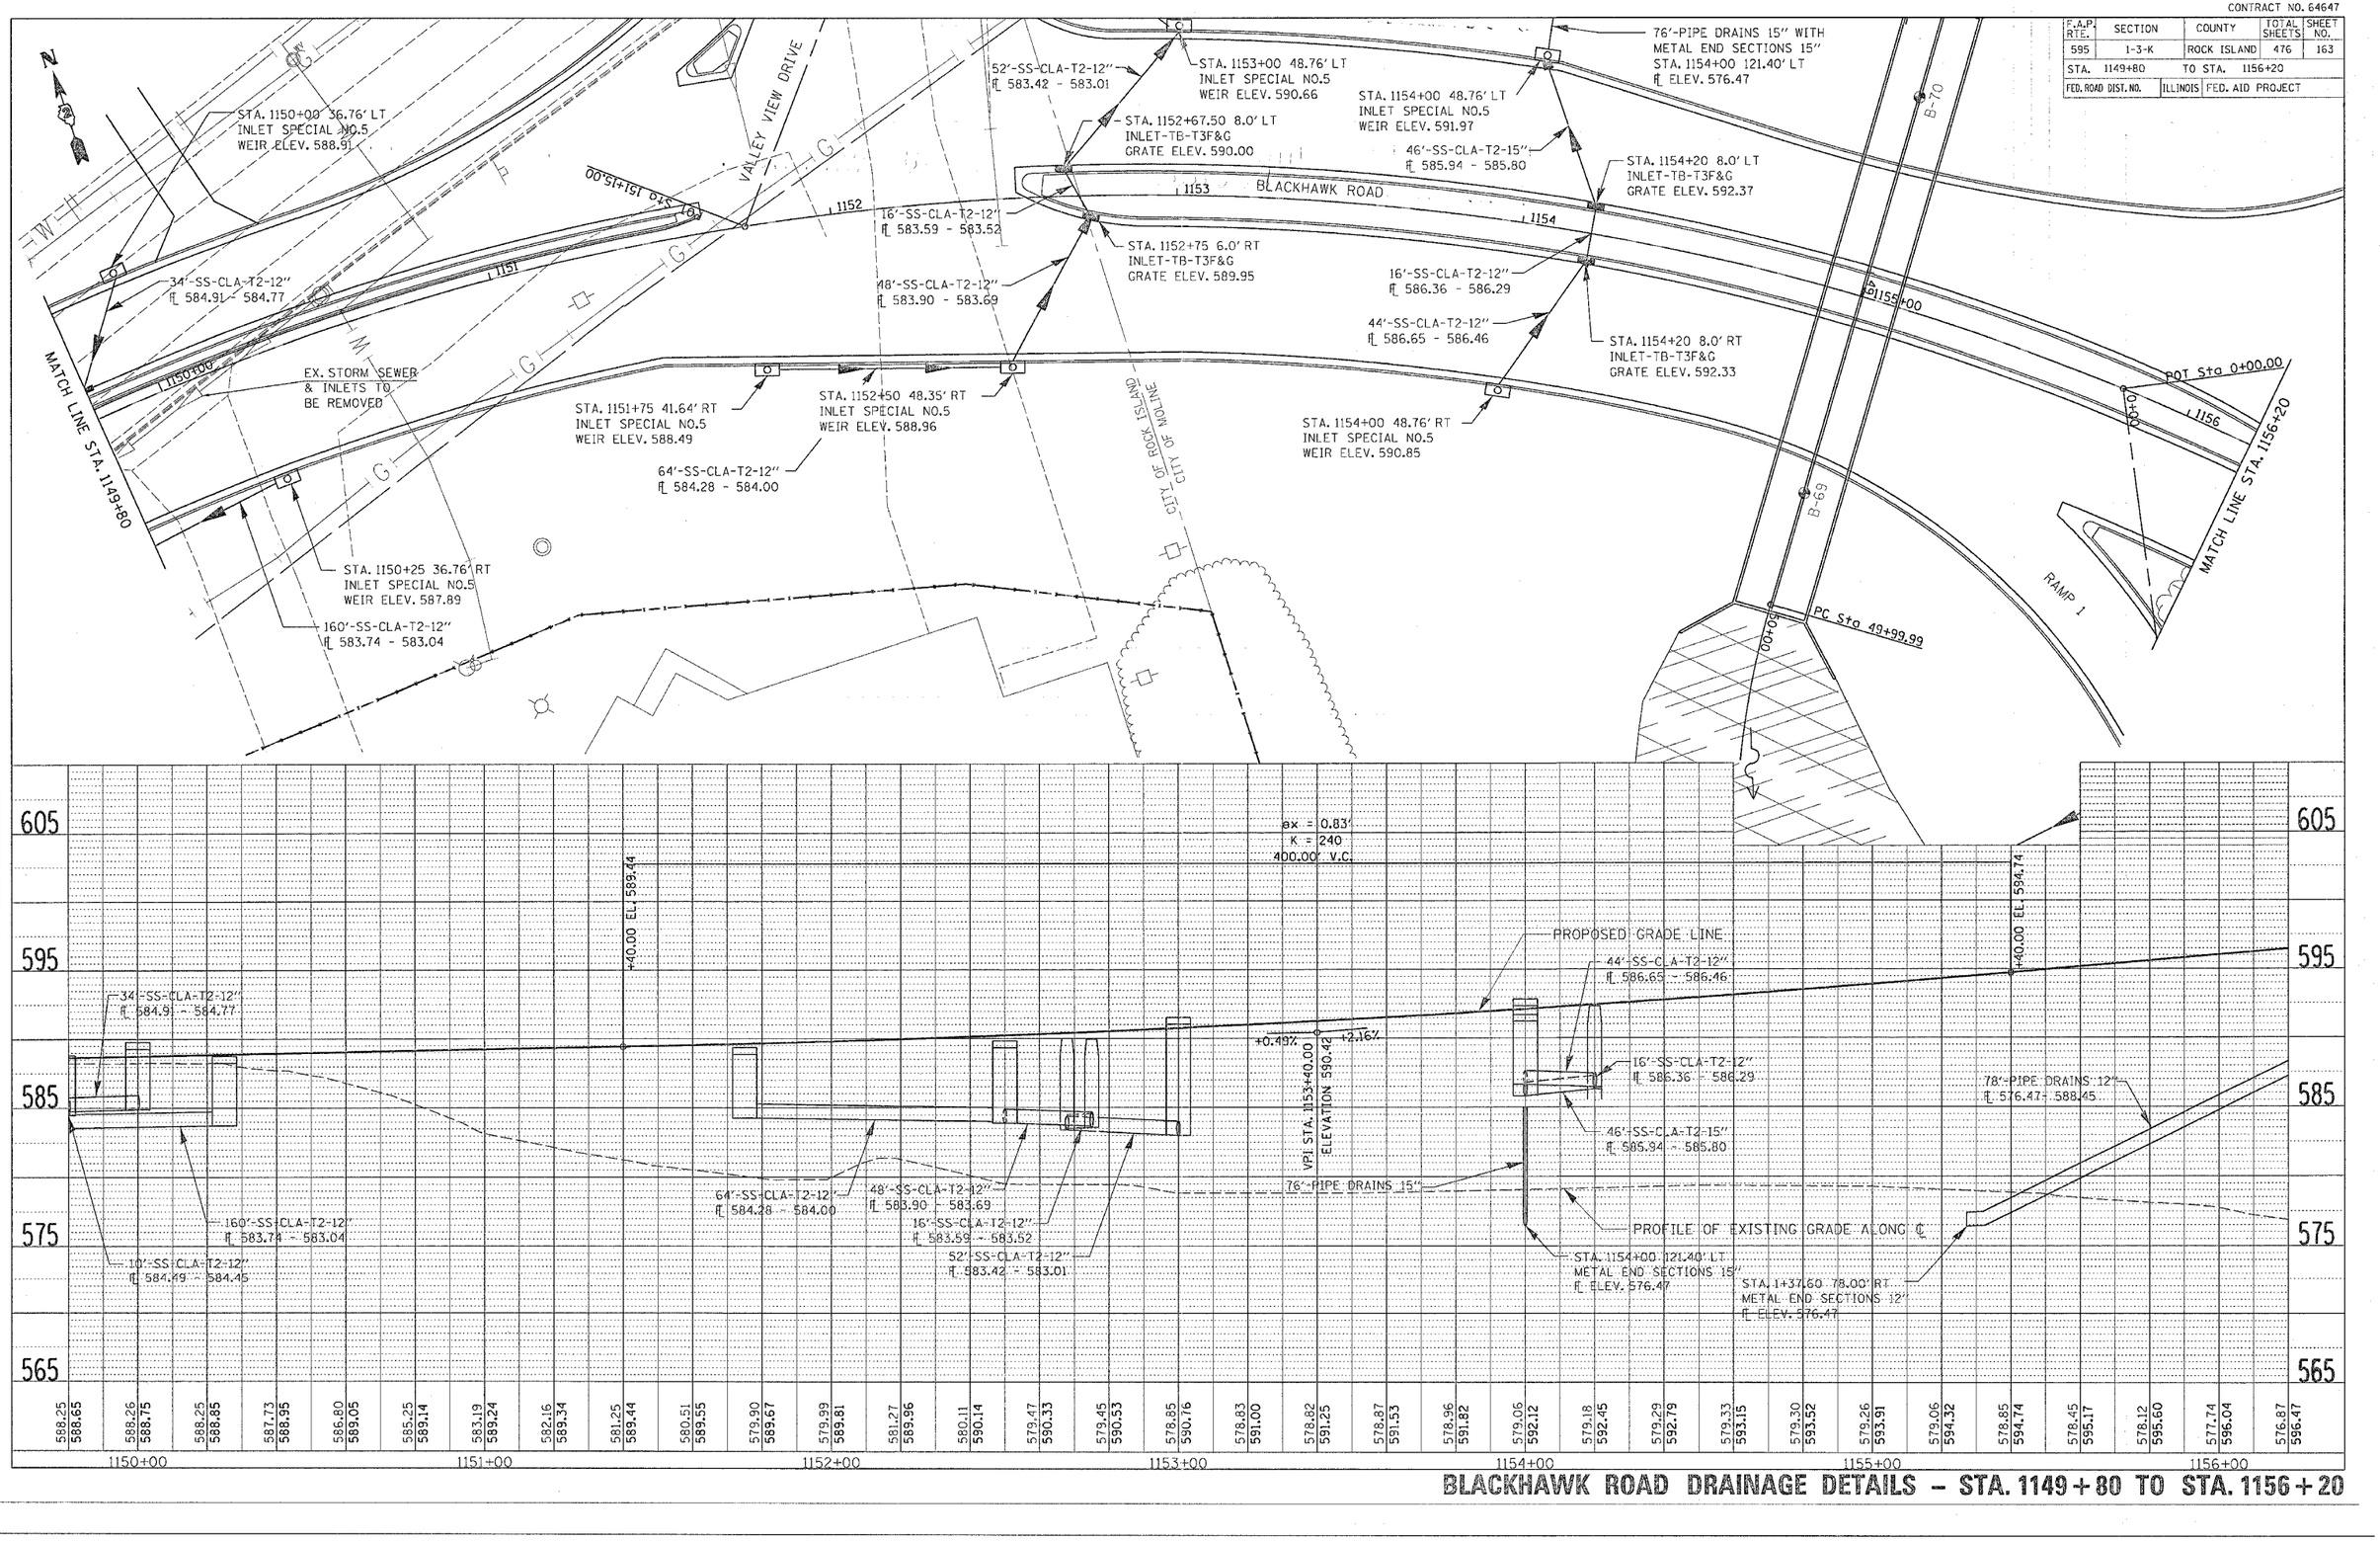

BLACKHAWK ROAD DRAINAGE DETAILS – STA. 1149+80 TO STA. 1156+20