CONTRACT NO. 64647

F.A.P. RTE.	SECTION	COUNTY	TOTAL SHEETS	SHEET NO.
595	1-3-K	ROCK ISLAND	476	166
STA. 1169+00		TO STA. 211+00		
FED. ROAD DIST. NO.	ILLINOIS	FED. AID PROJECT		

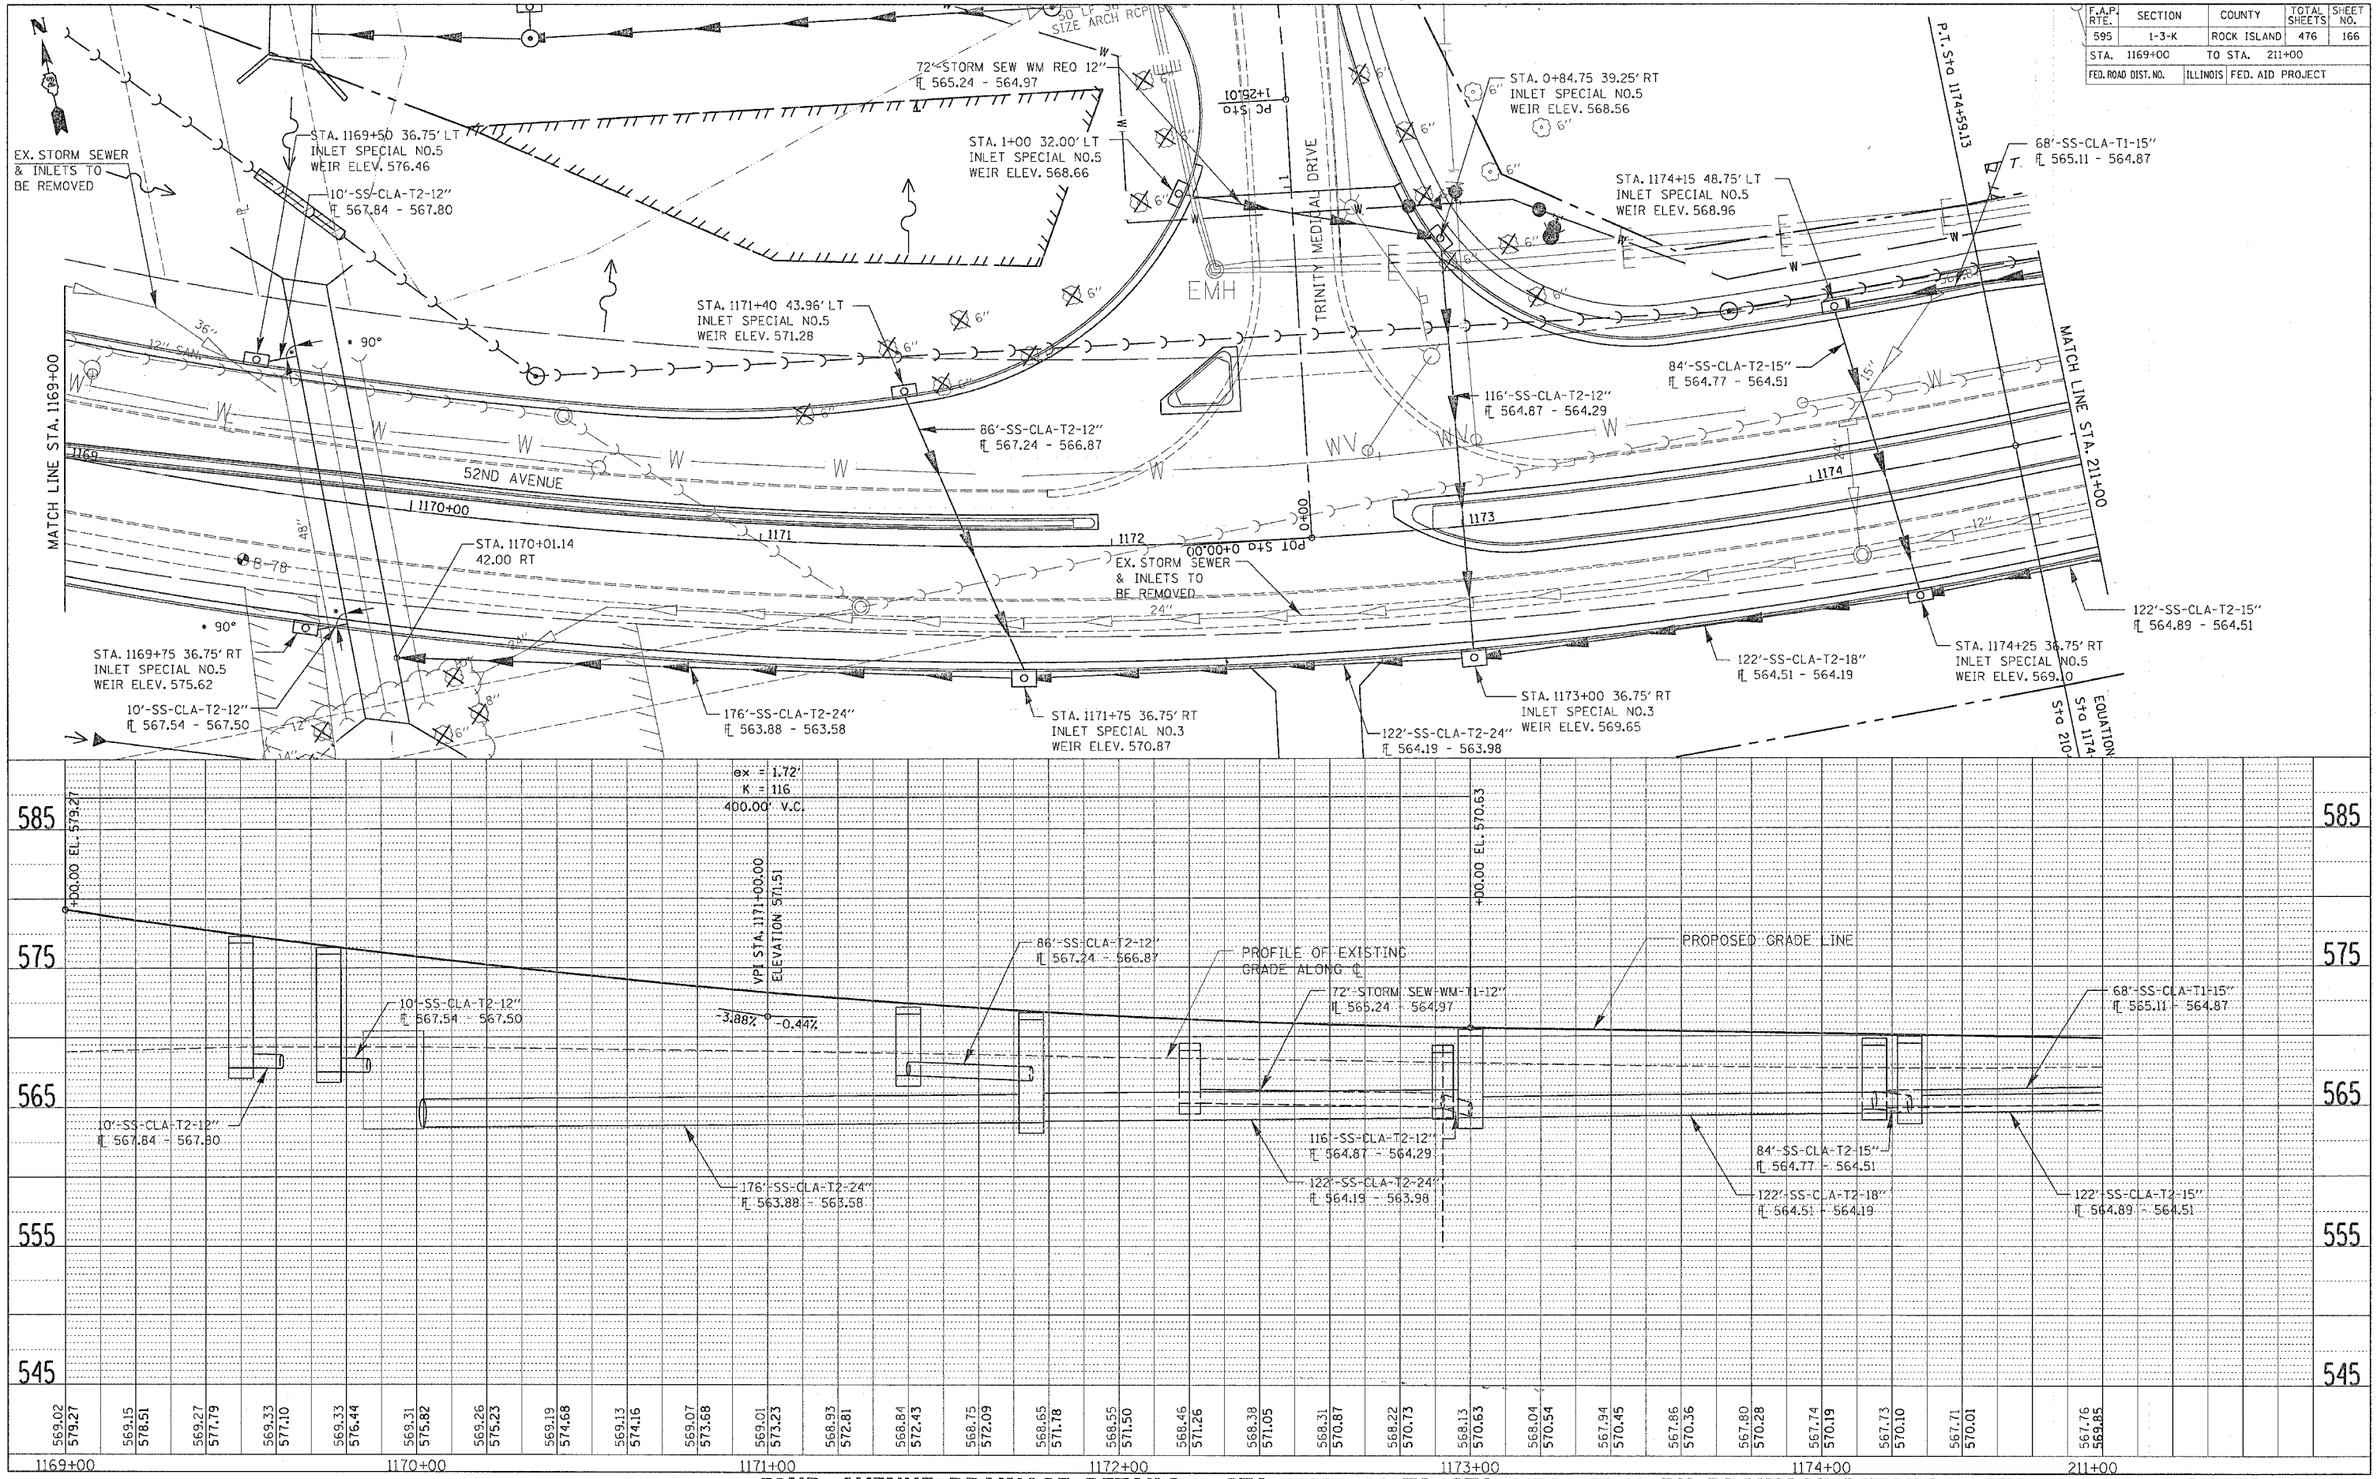

PLAN: SURVEYED, PLOTTED, ALIGNMENT CHECKED, RT. OF WAY CHECKED, CADD FILE NAME, NOTE BOOK NO., BY, DATE

PROFILE: SURVEYED, PLOTTED, GRADES CHECKED, B.M. NOTED, STRUCTURE NOTATIONS CHKD, NOTE BOOK NO., BY, DATE

52ND AVENUE DRAINAGE DETAILS – STA. 1169+00 TO STA. 1174+59.13 BK DRAINAGE DETAILS – STA. 210+82.69 AH TO 211+00