DESIGN		
INT.	DATE	REASON

PLOTS & CHECKS			
INT.	DATE	NO.	REASON

FILE NAME = $FILE$
PLOT SCALE = $plotscale$ DRV = $PLOTTER$
PLOT DATE = $DATE$
PLOT TIME = $TIME$
OPERATOR = $USER$

CHECKS		
INT.	DATE	REASON

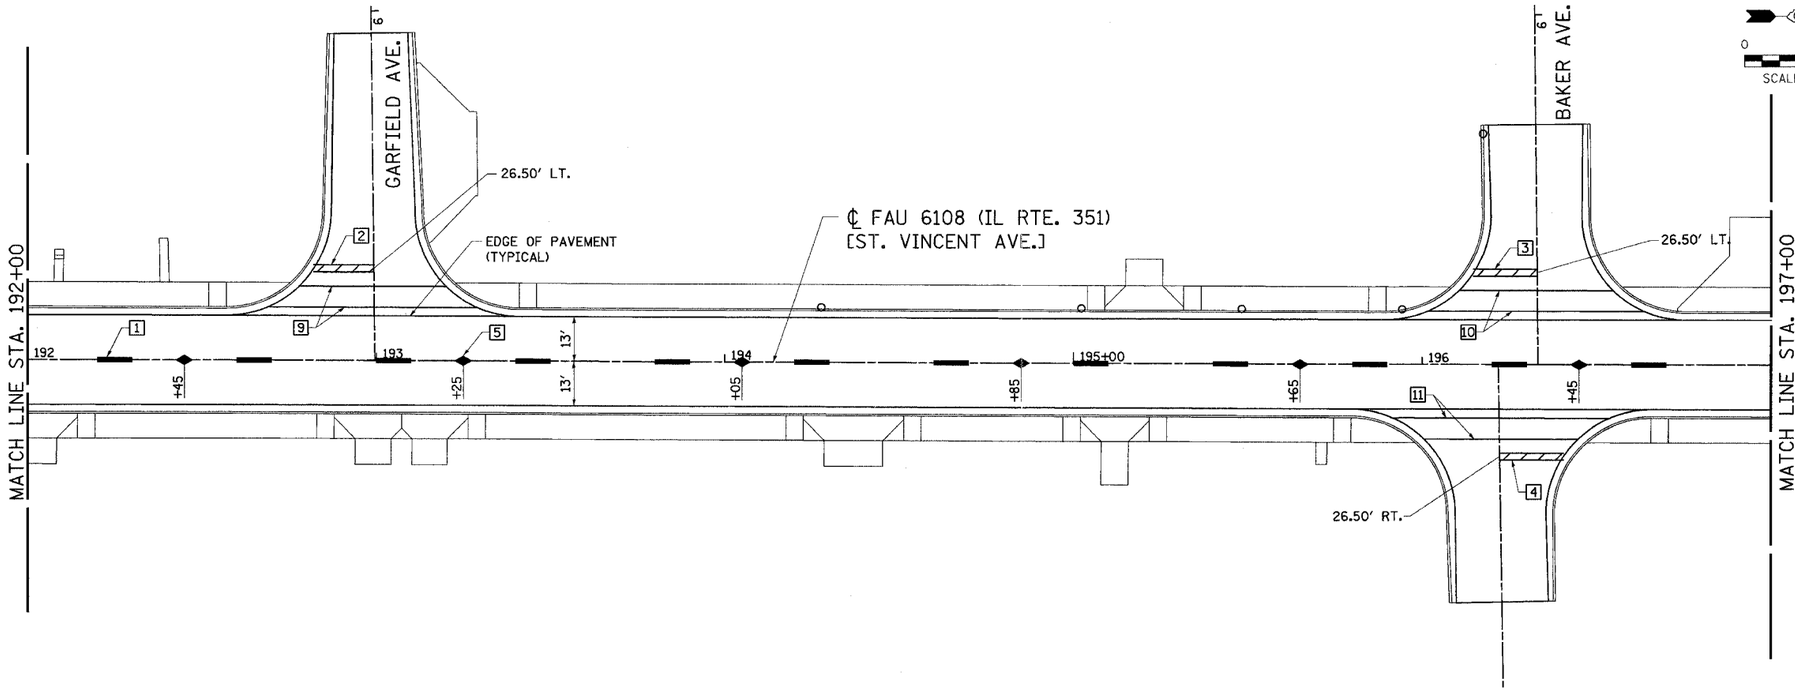

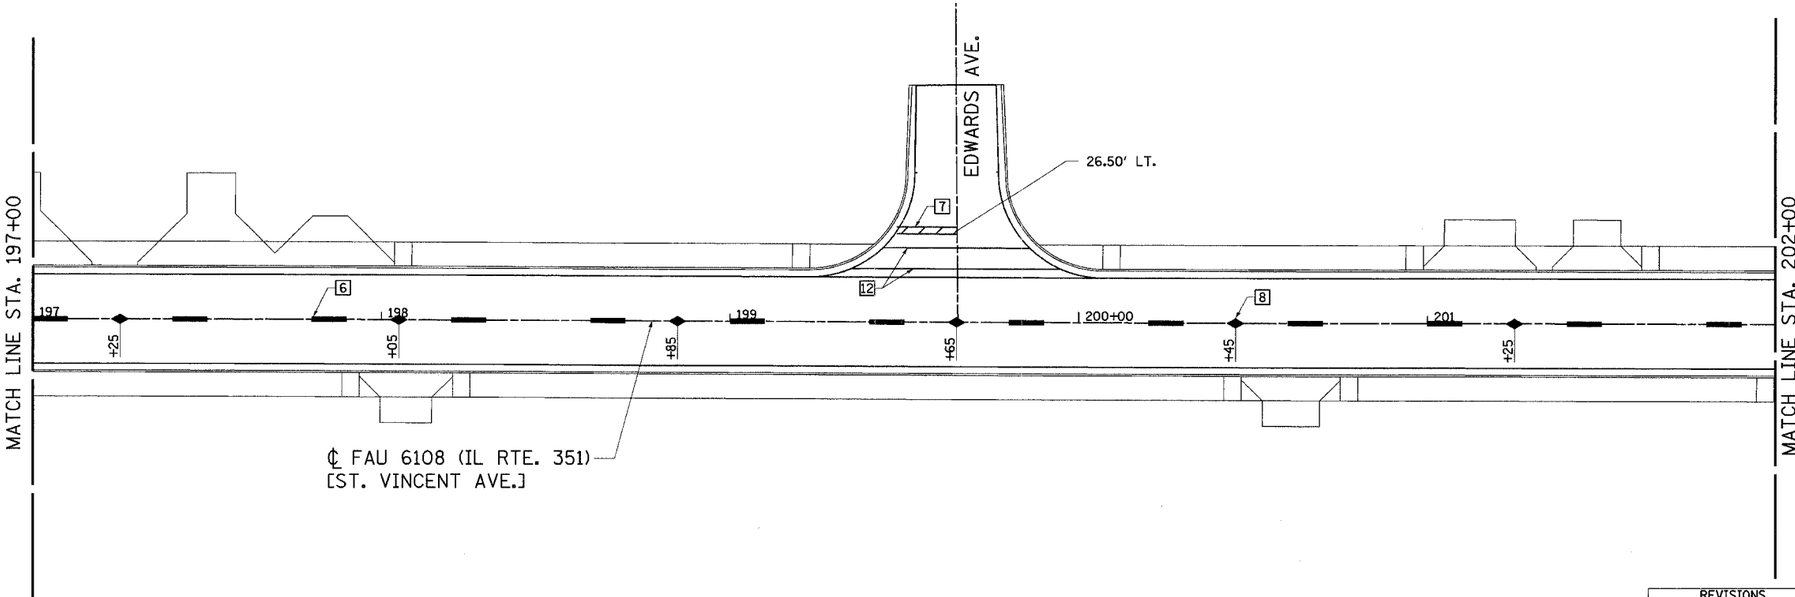

F.A.U. RTE.	SECTION	COUNTY	TOTAL SHEETS	SHEET NO.
6108	•••	LA SALLE	679	244
STA. 192+00		TO STA. 202+00		
FED. ROAD DIST. NO.	ILLINOIS	FED. AID PROJECT		

••• (70X,71X)RS-1, (71X-VBR)DM
CONTRACT NO. 66225

0 20 40
SCALE IN FEET

1 THERMOPLASTIC PAVEMENT MARKING-LINE 6" (YELLOW-SKIP-DASH) 120 FOOT

2 THERMOPLASTIC PAVEMENT MARKING-LINE 24" (WHITE) 17 FOOT

3 THERMOPLASTIC PAVEMENT MARKING-LINE 24" (WHITE) 17 FOOT

4 THERMOPLASTIC PAVEMENT MARKING-LINE 24" (WHITE) 18 FOOT

5 RAISED REFLECTIVE PAVEMENT MARKERS 6 EACH (YELLOW)

6 THERMOPLASTIC PAVEMENT MARKING-LINE 6" (YELLOW-SKIP DASH) 130 FOOT

7 THERMOPLASTIC PAVEMENT MARKING-LINE 24" (WHITE) 16 FOOT

8 RAISED REFLECTIVE PAVEMENT MARKERS 6 EACH (YELLOW)

9 THERMOPLASTIC PAVEMENT MARKING-LINE 6" (WHITE) 102 FOOT

10 THERMOPLASTIC PAVEMENT MARKING-LINE 6" (WHITE) 106 FOOT

11 THERMOPLASTIC PAVEMENT MARKING-LINE 6" (WHITE) 106 FOOT

12 THERMOPLASTIC PAVEMENT MARKING-LINE 6" (WHITE) 102 FOOT

0 20 40
SCALE IN FEET

ILLINOIS DEPARTMENT OF TRANSPORTATION

PAVEMENT STRIPING PLAN

FAU 6108 (IL RTE. 351)
SEC. (70X,71X)RS-1, (71X-VBR)DM
LA SALLE COUNTY

REVISIONS	
NAME	DATE

SCALE: VERT.
HORIZ.
DATE 07/12/03

DRAWN BY: MABUS
DESIGNED BY: BOTT
CHECKED BY: COLBROOK

GREENE & BRADFORD, INC. OF SPRINGFIELD
CONSULTING ENGINEERS
SOIL/CONSTRUCTION SERVICES
PROFESSIONAL & STRUCTURAL ENGINEERING CORPORATION

COMPUTER FILE NO.
PM351C-01

PROJECT 01194.B_S
07/12/03-PAM

IDOTPL-20 1"=20' 8/07/00

FAU 6108 (IL. RTE. 351) LA SALLE COUNTY

.\part_p\south part\pm351c.dgn 12/2/2004 8:23:06 PM (Berr = grey)