DESIGN		
INT.	DATE	REASON

FINAL SURVEY		DATE
	SURVEYED	
	PLOTTED	
	TEMPLATE	
NOTE BOOK	AREAS	BY
NO.	AREAS CHECKED	

PLOTS & CHECKS			
INT.	DATE	NO.	REASON

ORIGINAL SURVEY		DATE
	SURVEYED	
	PLOTTED	
	TEMPLATE	
NOTE BOOK	AREAS	BY
NO.	AREAS CHECKED	

CHECKS		
INT.	DATE	REASON

F. A. U. RTE.	SECTION	COUNTY	TOTAL SHEETS	SHEET NO
6108	***	LA SALLE	679	531
STA. 211+50.00		TO STA. 211+75.00		
FED. ROAD DIST. NO.	ILLINOIS	FED. AID PROJECT		

*** (70X,71X)RS-1, (71X-VBR)DM
CONTRACT NO. 66225

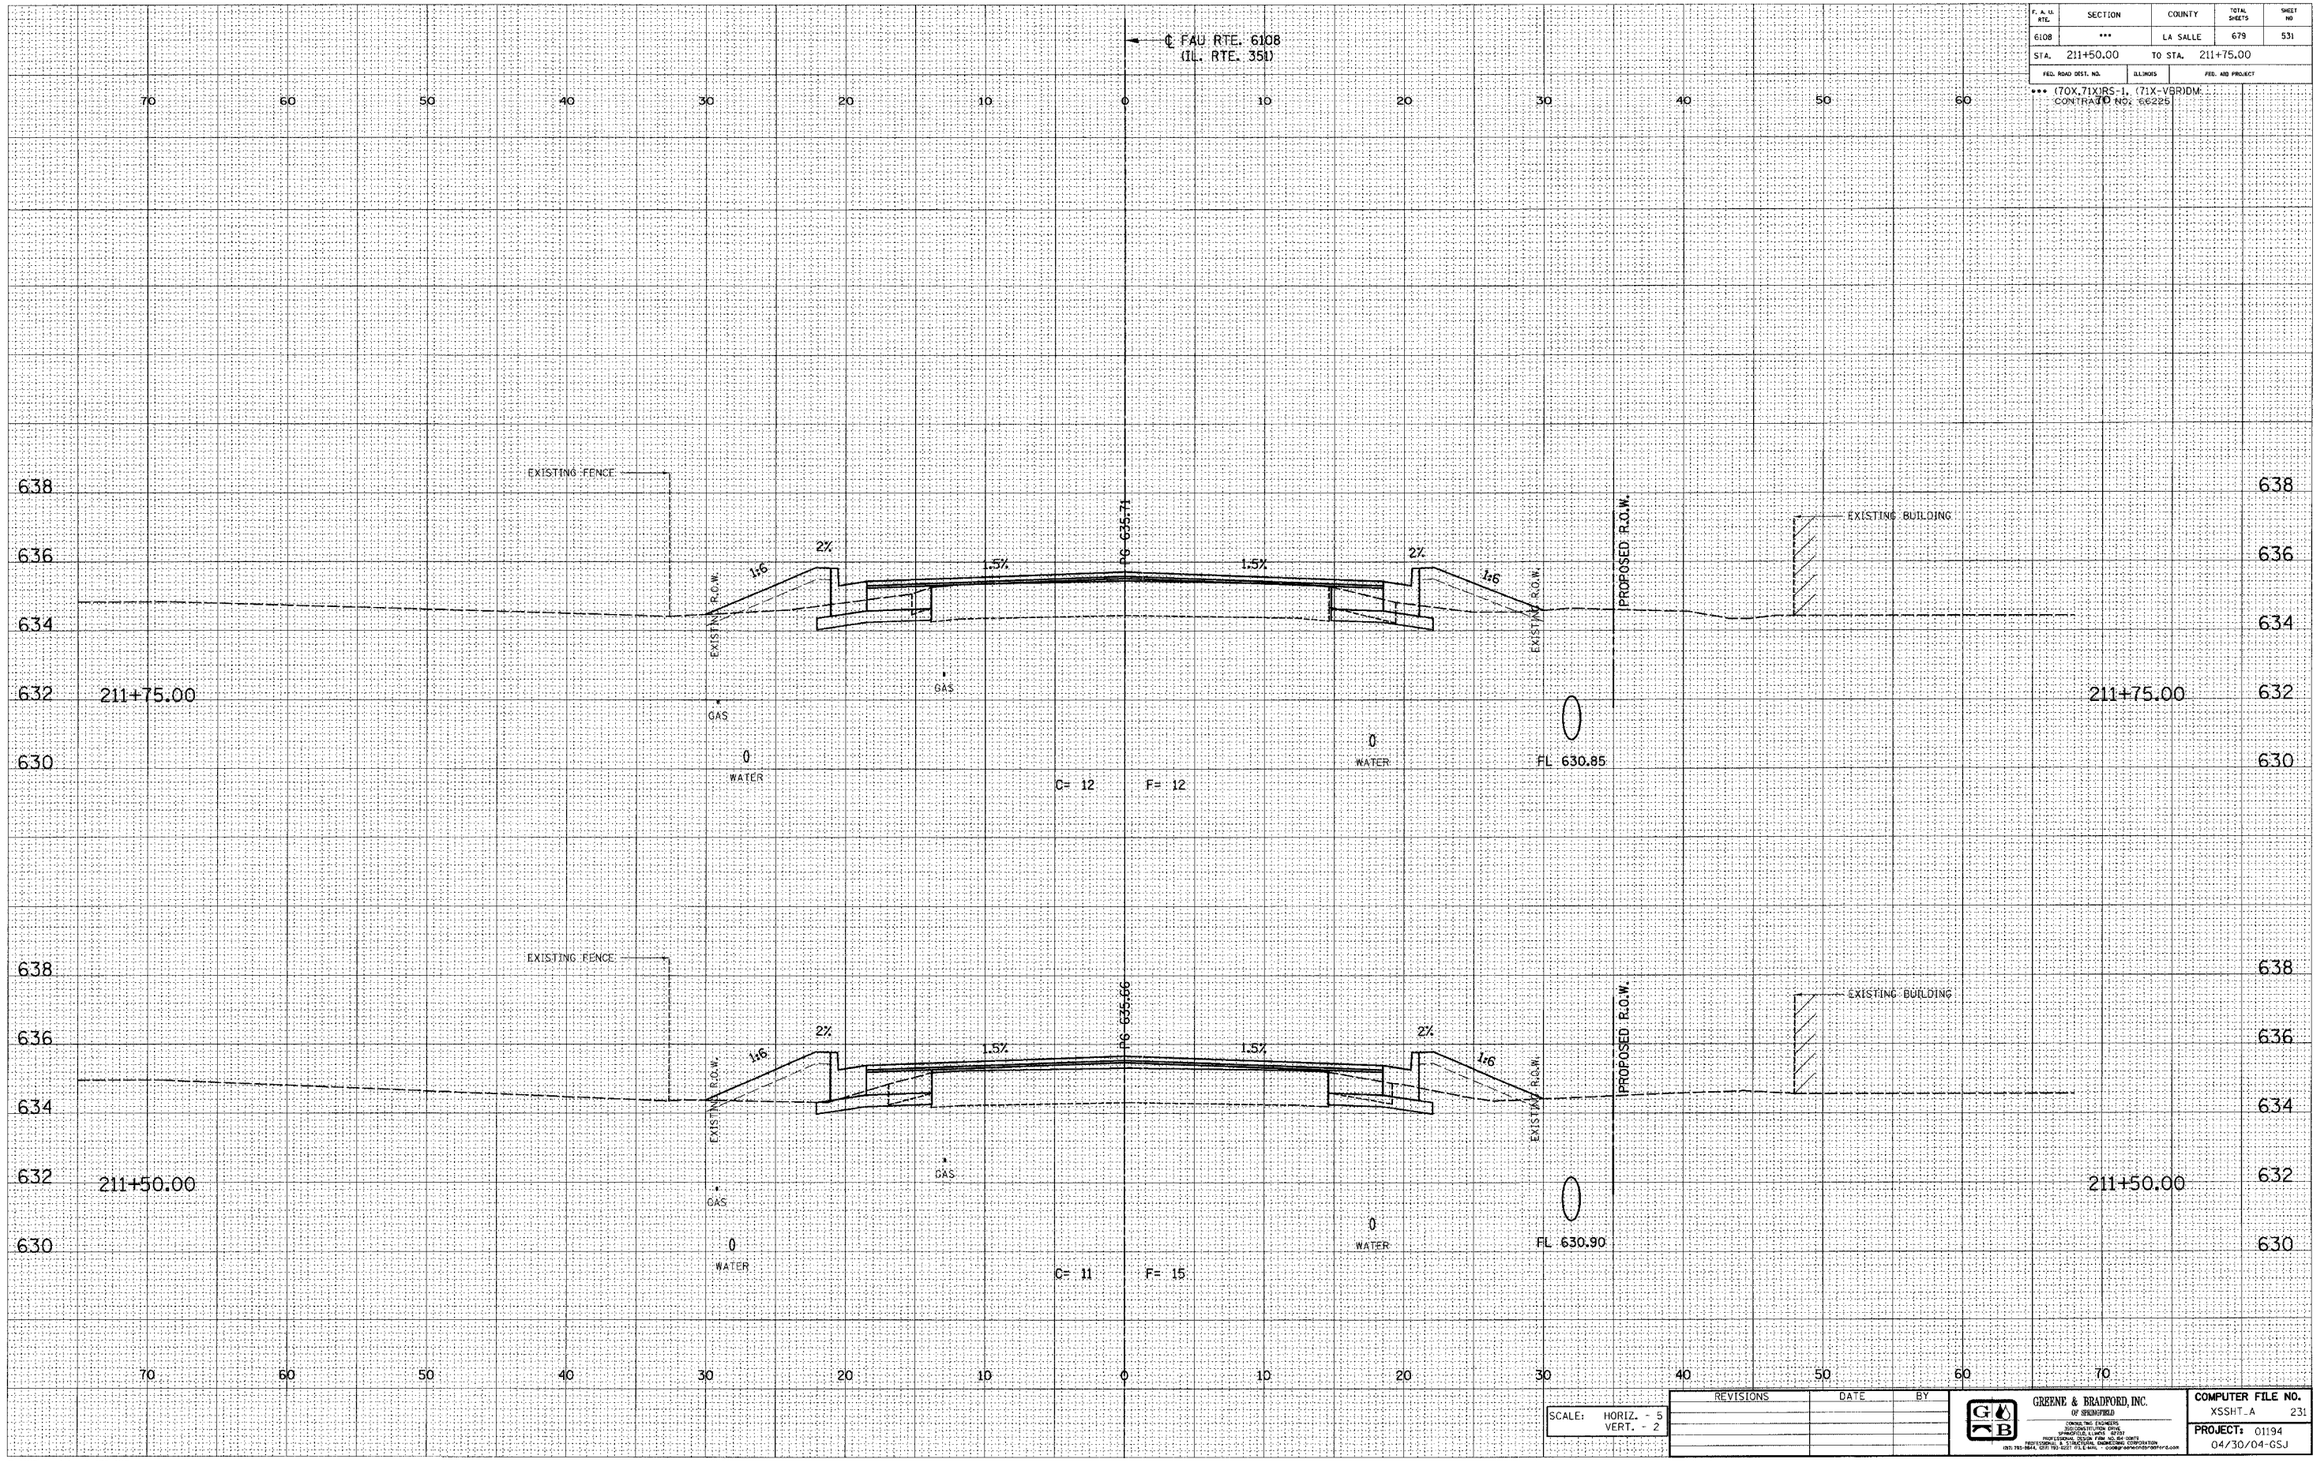

SCALE: HORIZ. - 5
VERT. - 2

REVISIONS	DATE	BY

GREENE & BRADFORD, INC.
OF SPRINGFIELD
CONSULTING ENGINEERS
SPRINGFIELD, ILLINOIS 62707
PROFESSIONAL DESIGN FIRM NO. 184-000717
REGISTERED U. S. STRUCTURAL ENGINEERING CORPORATION

COMPUTER FILE NO.
XSSHT_A 231

PROJECT: 01194
04/30/04-GSJ

E-XSEC 1:1 8/25/98

FAU RTE. 6108 (IL. RTE. 351) LA SALLE CO.

\SOUTH PART\XSSEC\314_new.dgn 1/27/2005 1:54:36 PM User = greg1