F.A.U. RTE.	SECTION	COUNTY	TOTAL SHEETS	SHEET NO.
6194	(109)R, RS-4	KANKAKEE	82	26

STA. TO STA.

FED. ROAD DIST. NO. _ ILLINOIS FED. AID PROJECT

66402

50 0 50 100
SCALE IN FEET

LEGEND

EXISTING R.O.W.
PROPOSED R.O.W.
TEMPORARY EASEMENT
FLOW ARROW

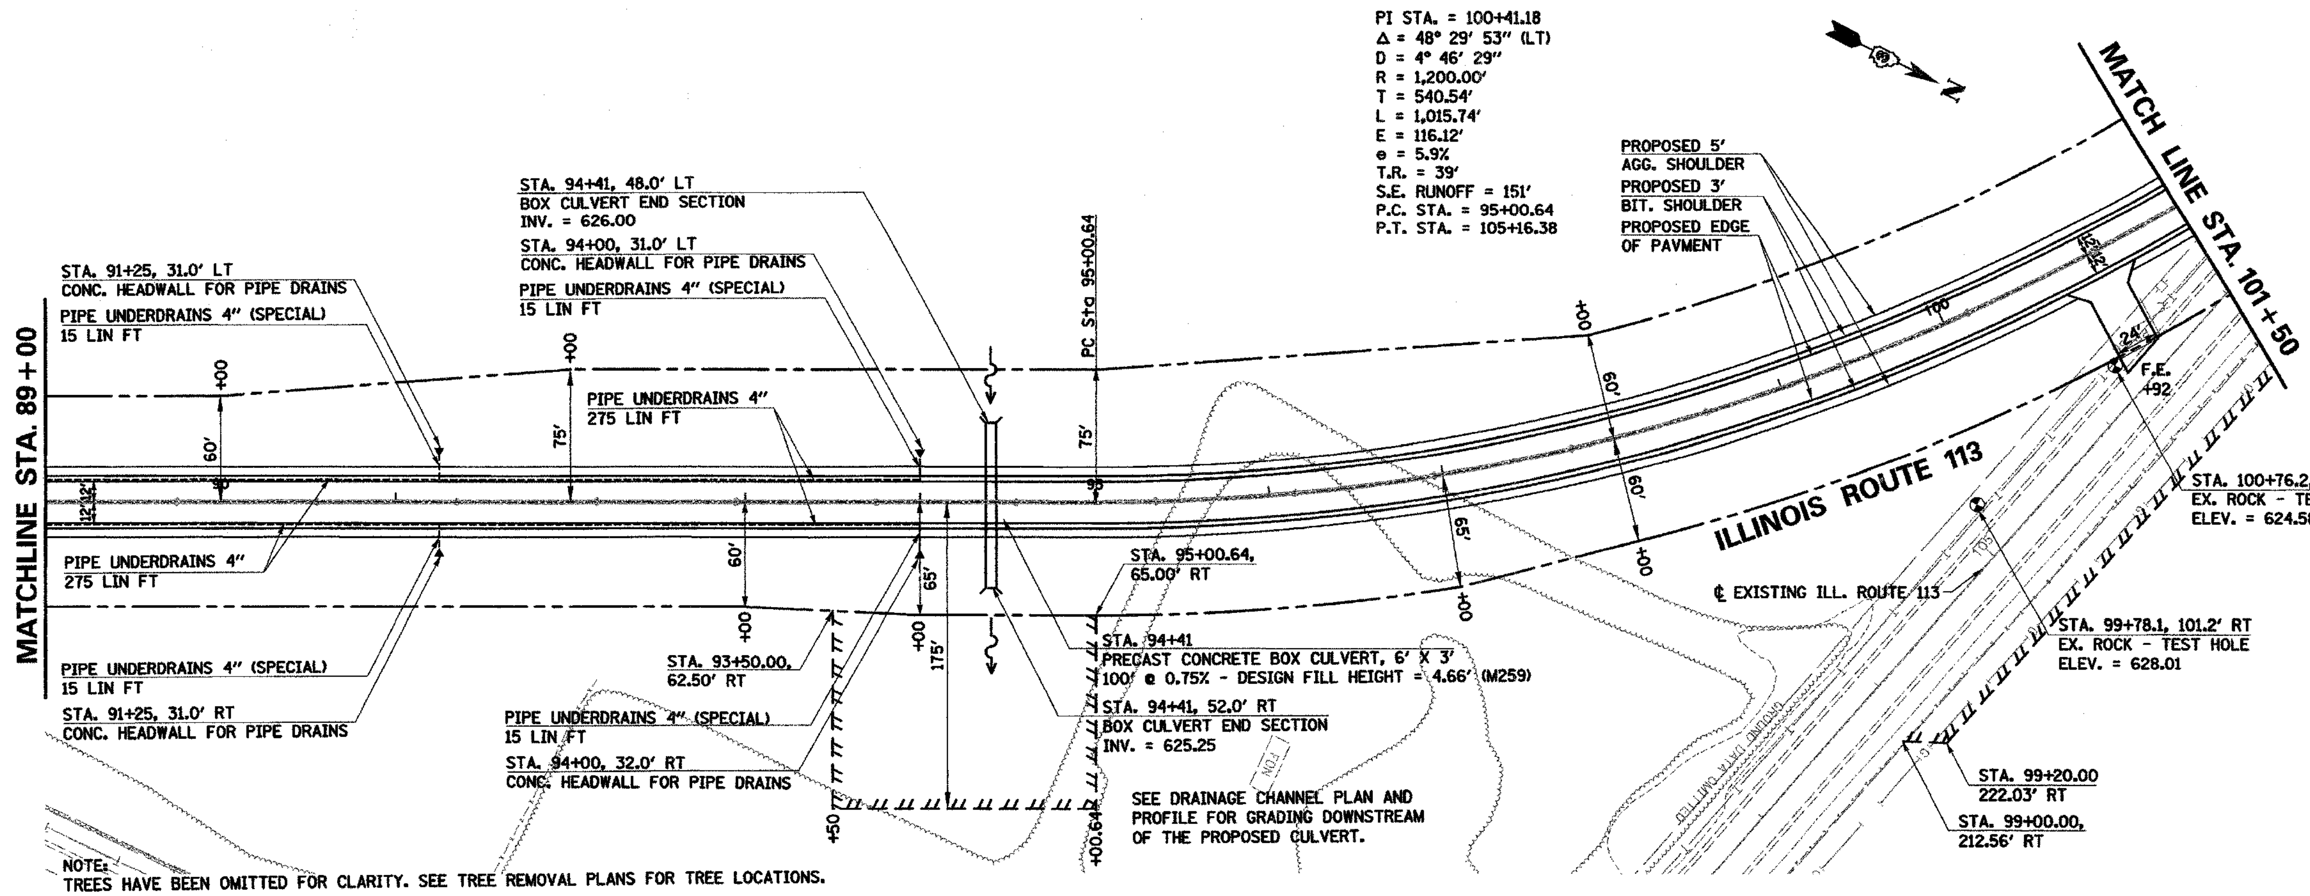

NOTE:
TREES HAVE BEEN OMITTED FOR CLARITY. SEE TREE REMOVAL PLANS FOR TREE LOCATIONS.

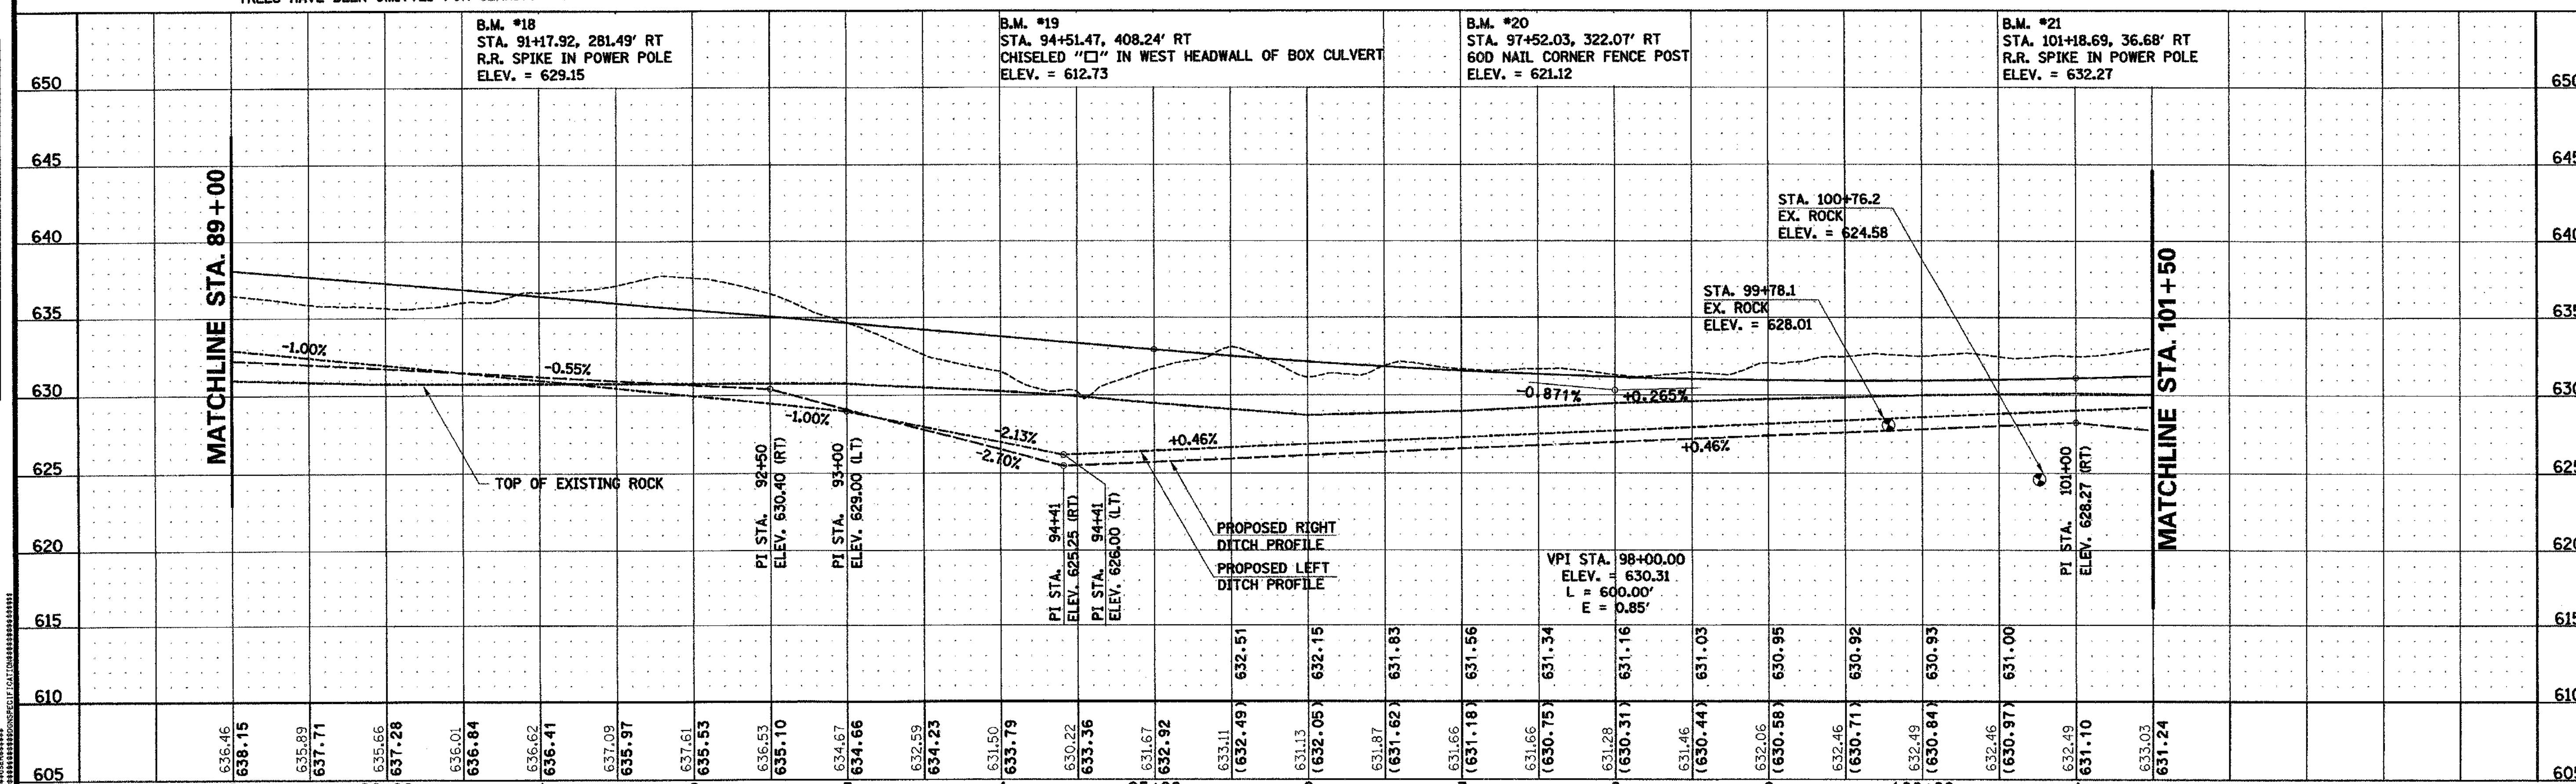

PLAN | NOTE BOOK | NO. | SURVEYED | PLOTTED | ALIGNMENT CHECKED | RT. OF WAY CHECKED | CADD FILE NAME | BY | DATE

PROFILE | NOTE BOOK | NO. | SURVEYED | PLOTTED | GRADES CHECKED | B.M. NOTED | STRUCTURE NOTATNS CHKD | BY | DATE

$$$$$$DATE$$$$$$

ILLINOIS ROUTE 113 STA. 89+00 TO STA. 101+50 - PLAN AND PROFILE