FAP ROUTE	SECTION	COUNTY	TOTAL SHEETS	SHEET NO
586	60R-2,37R-1	MADISON	502	48
STA. 512+00		TO STA. 518+00		
CONTRACT NO: 76301				

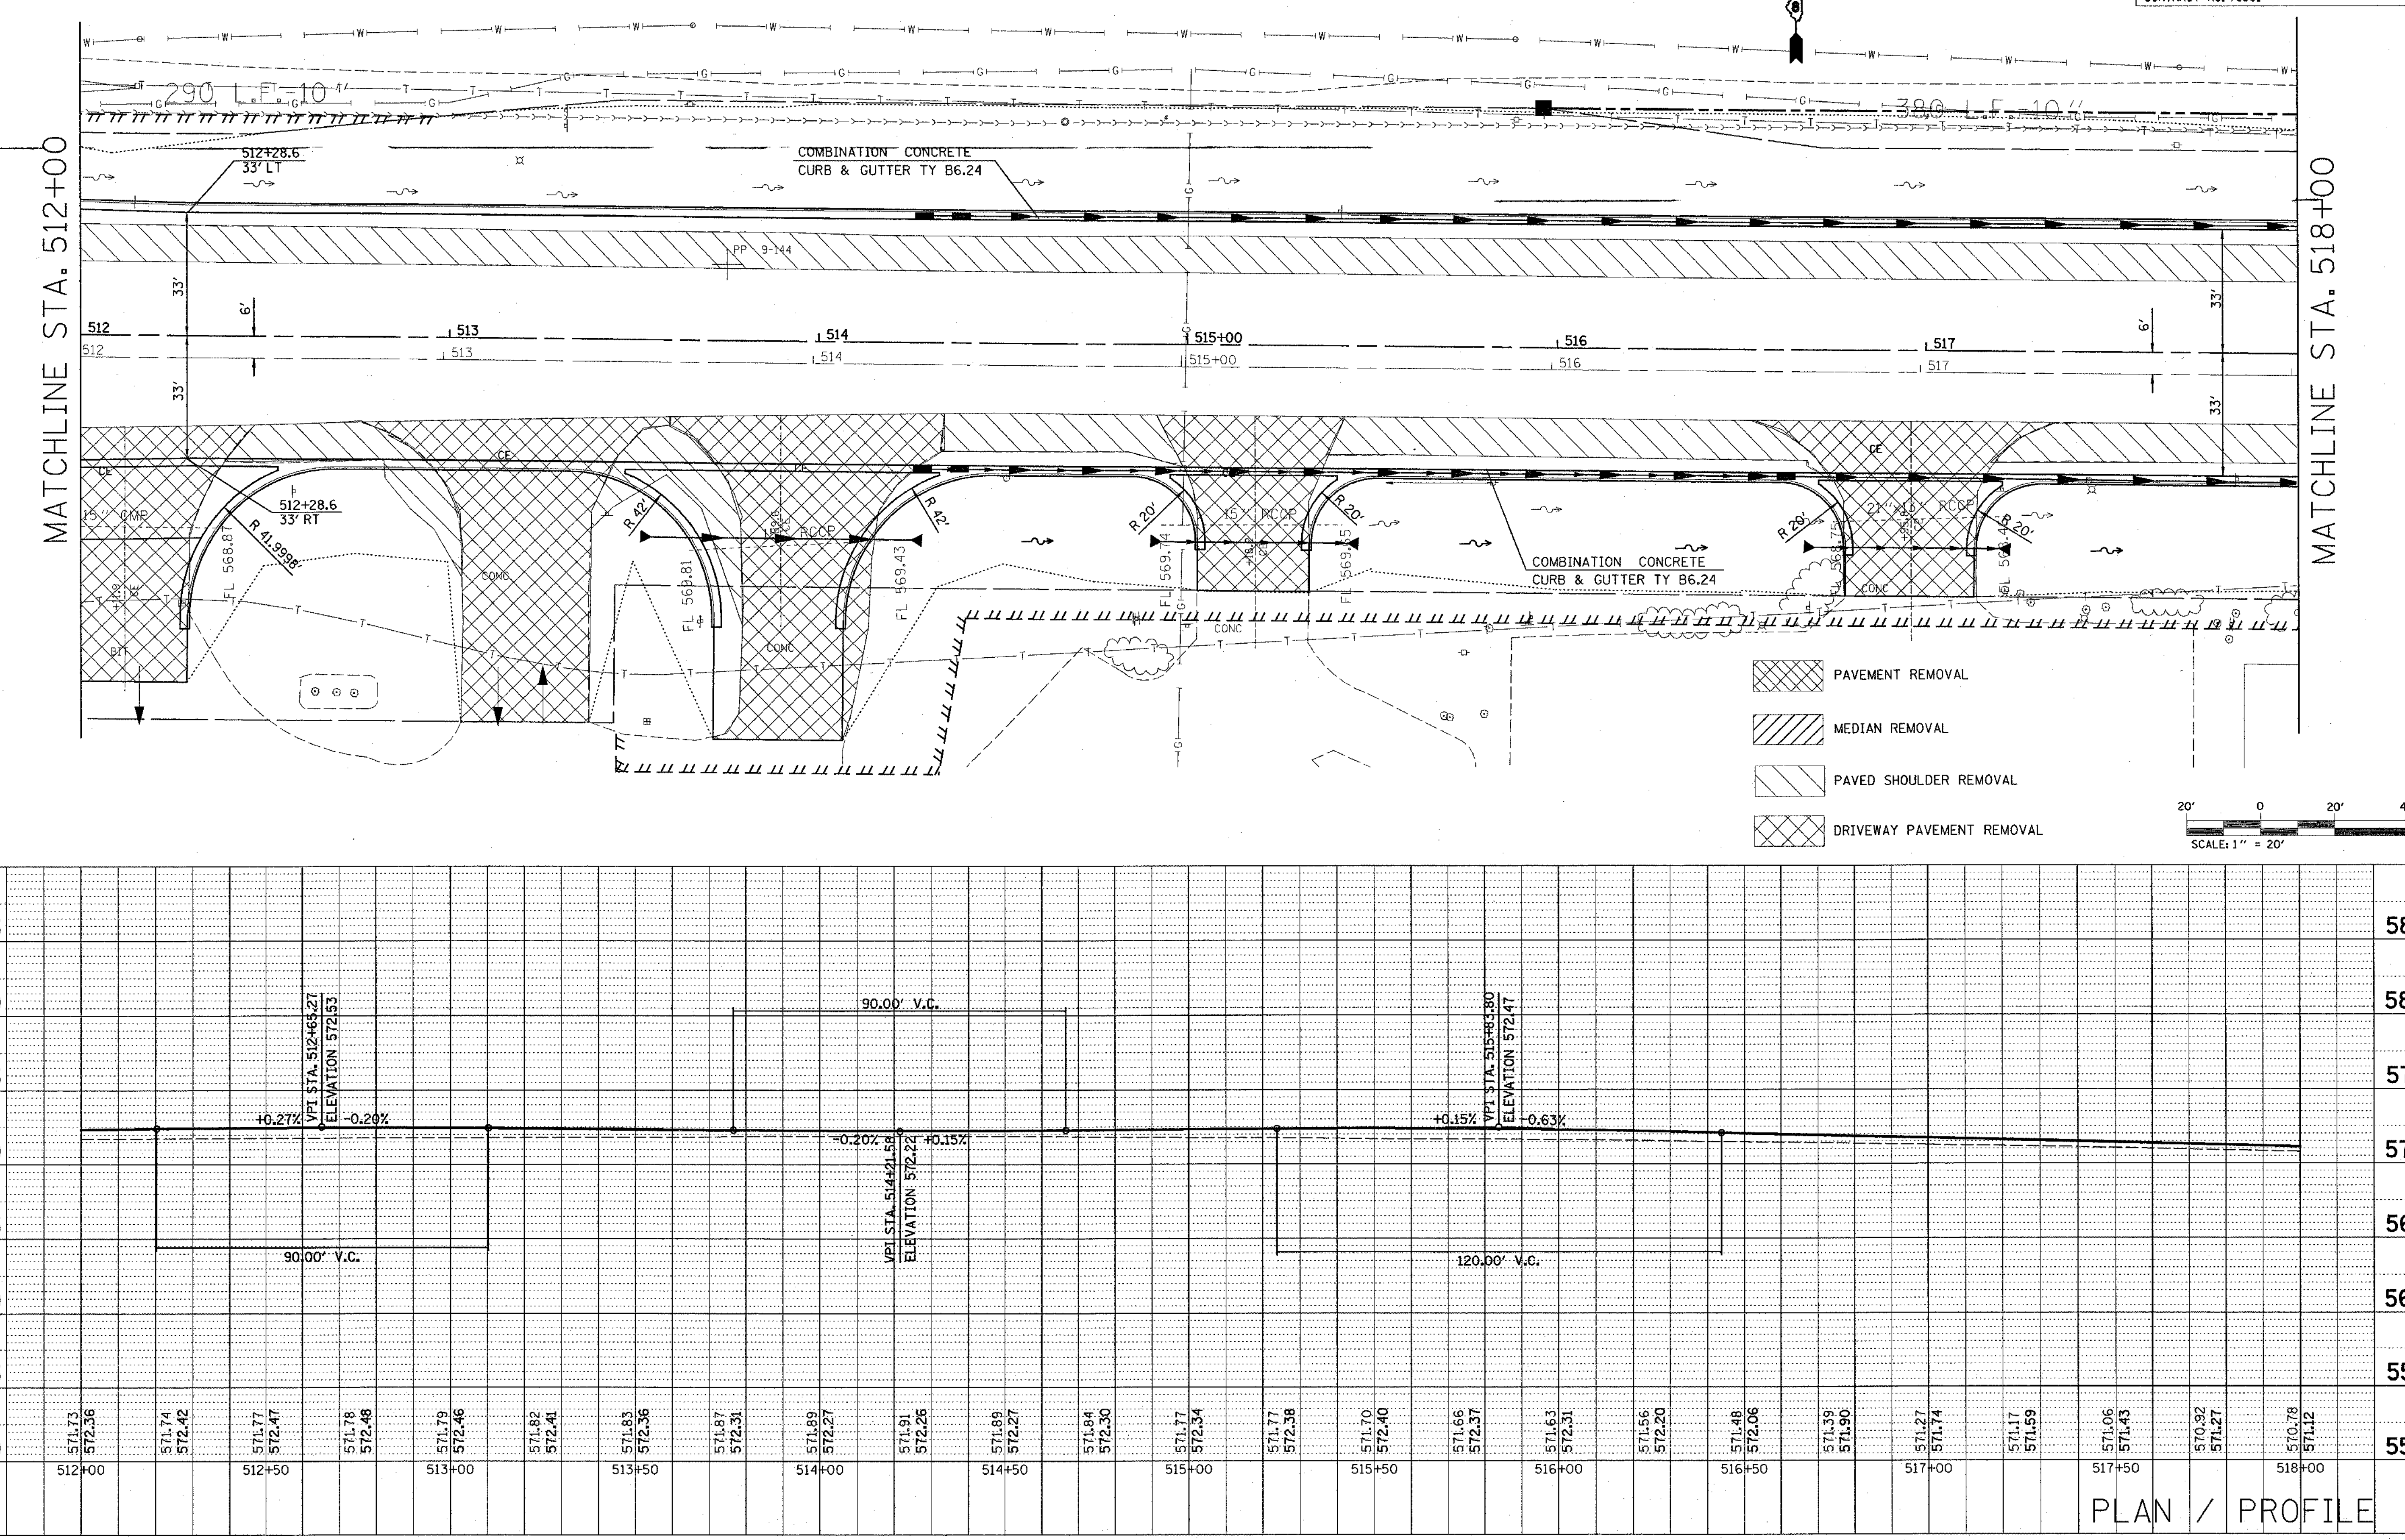

PLAN | NOTE BOOK | NO. | SURVEYED | PLOTTED | ALIGNMENT CHECKED | RT. OF WAY CHECKED | CADD FILE NAME | BY | DATE

PROFILE | NOTE BOOK 46,50,63 | NO. | SURVEYED | PLOTTED | GRADES CHECKED | B.M. NOTED | STRUCTURE NOTAT'NS CH'KD | BY | DATE

7/2/2004
Friday July 02, 2004 @ 8:10:52 AM
c:\projects\ed16999\plan\pln065a.dgn LV=1-63
C:\projects\ref\topo005b.dgn LV=1-63
C:\projects\ref\236chz01.ref LV=4-11,20-24,26,28-29,32-47,50,52,54,56-58
C:\projects\ref\rfile013a.dgn LV=1-63
C:\projects\ref\236cdr01.ref LV=1-55,57-62
C:\projects\ref\dfilepvtmk.dgn LV=1-2,9,29,42,46,50,63

PLOT DATE: Friday July 02, 2004 @ 8:10:52 AM