FAP ROUTE	SECTION	COUNTY	TOTAL SHEETS	SHEET NO
586	60R-2,37R-1	MADISON	502	51
STA. 530+00		TO STA. 536+00		
CONTRACT NO: 76301				

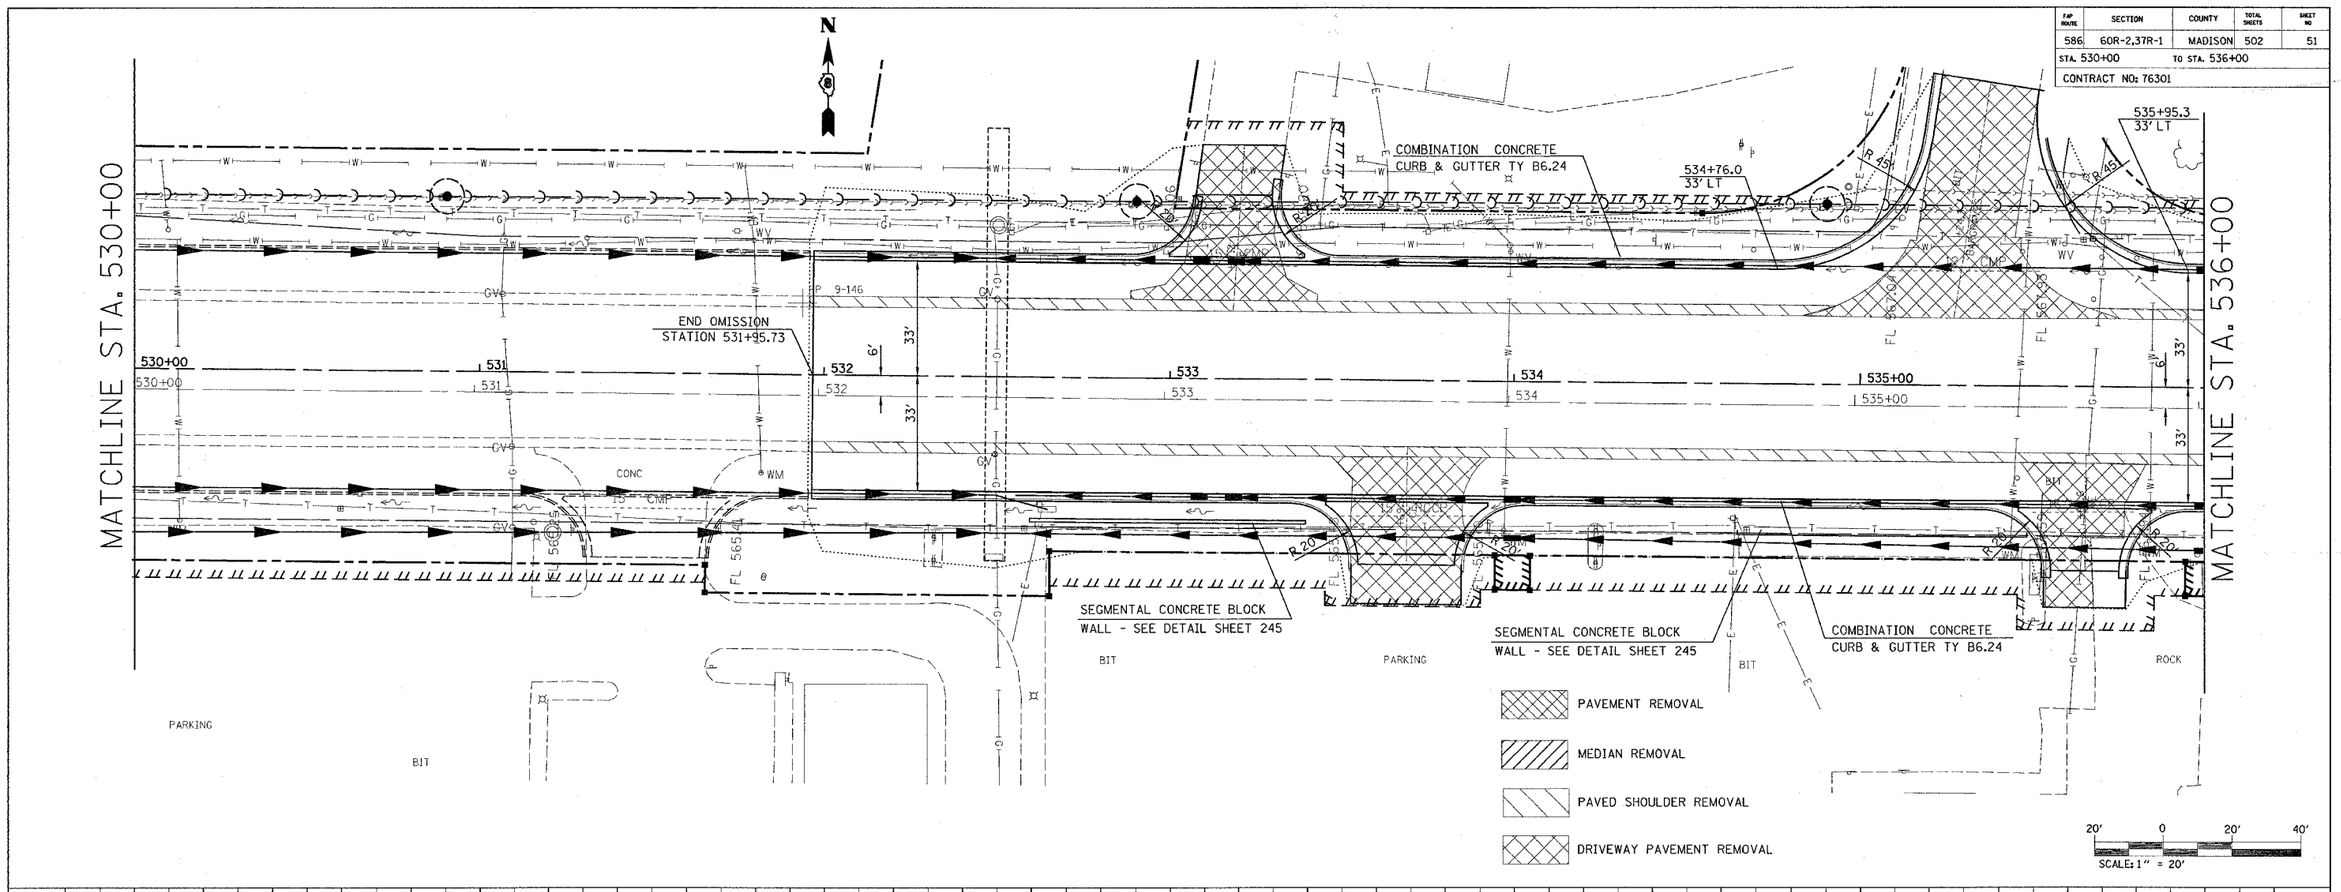

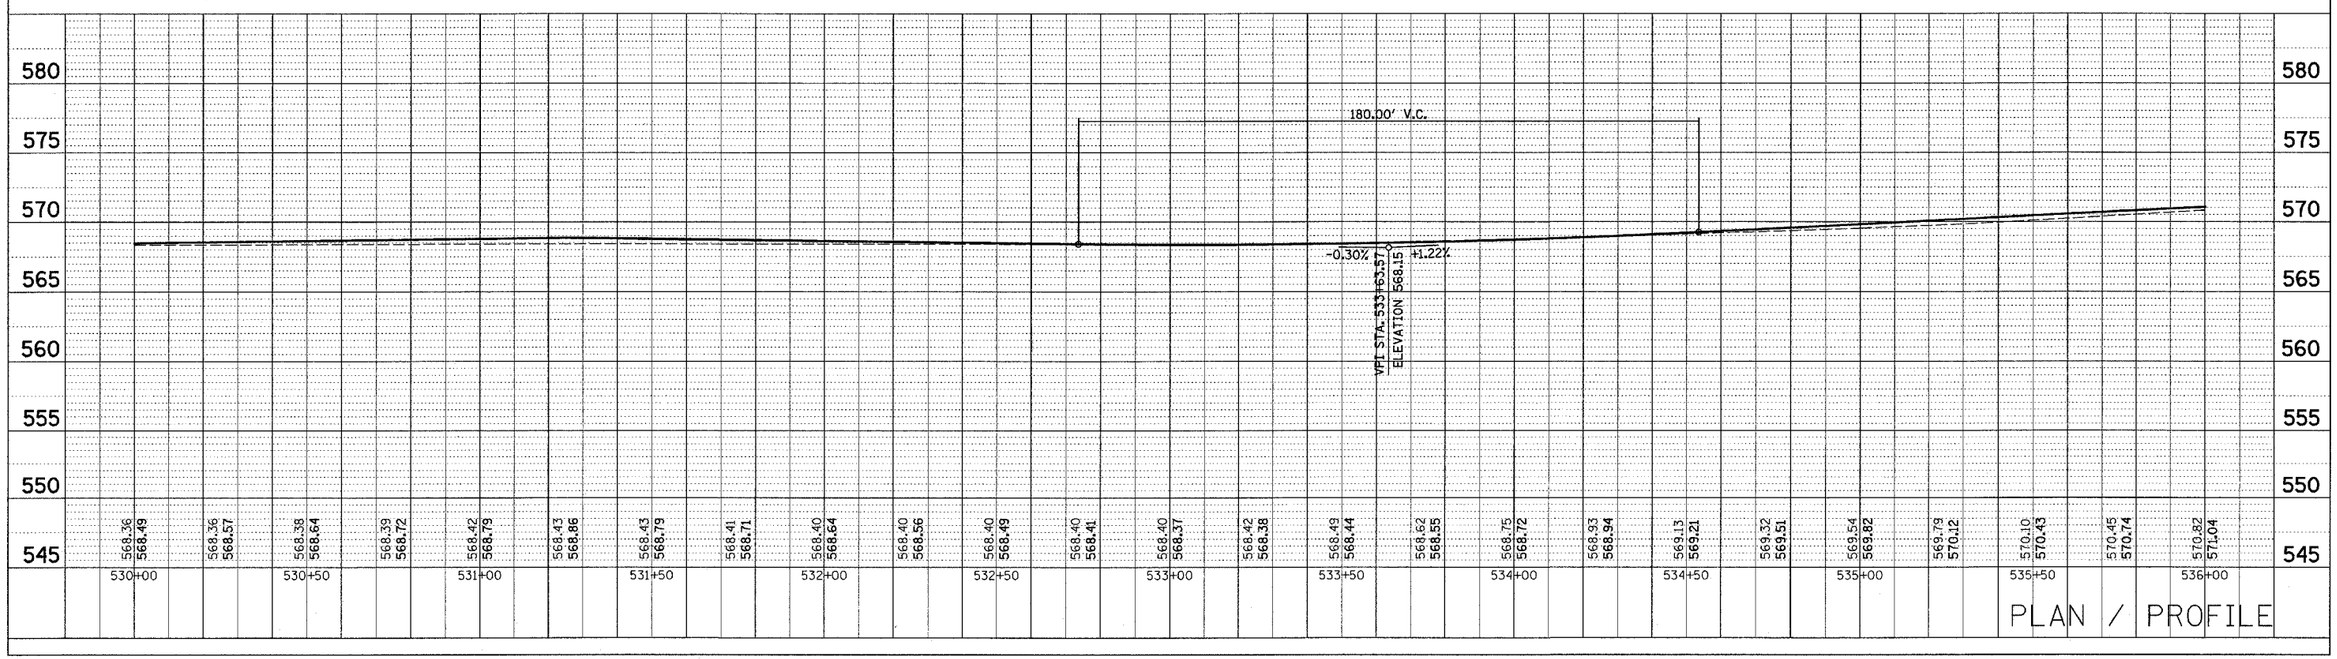

PLOT DATE: Wednesday December 01, 2004 @ 9:08:02 AM