FAP ROUTE	SECTION	COUNTY	TOTAL SHEETS	SHEET NO
586	60R-2,37R-1	MADISON	502	88
STA. 506+00	TO STA. 512+00			
CONTRACT NO. 76301				

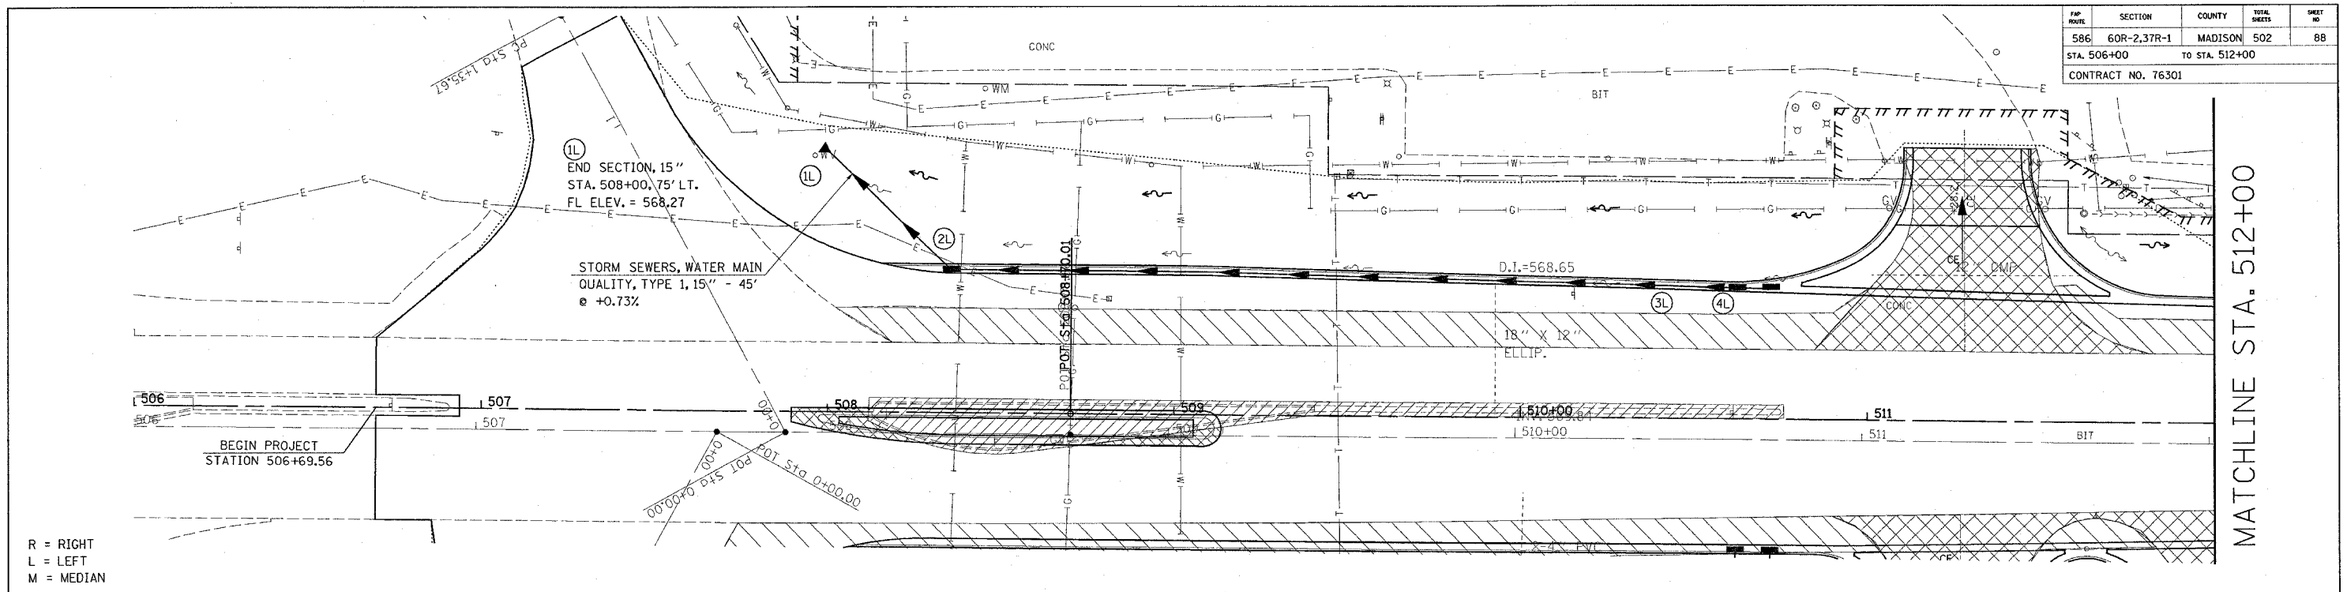

PROPOSED DITCH PROFILE - LEFT

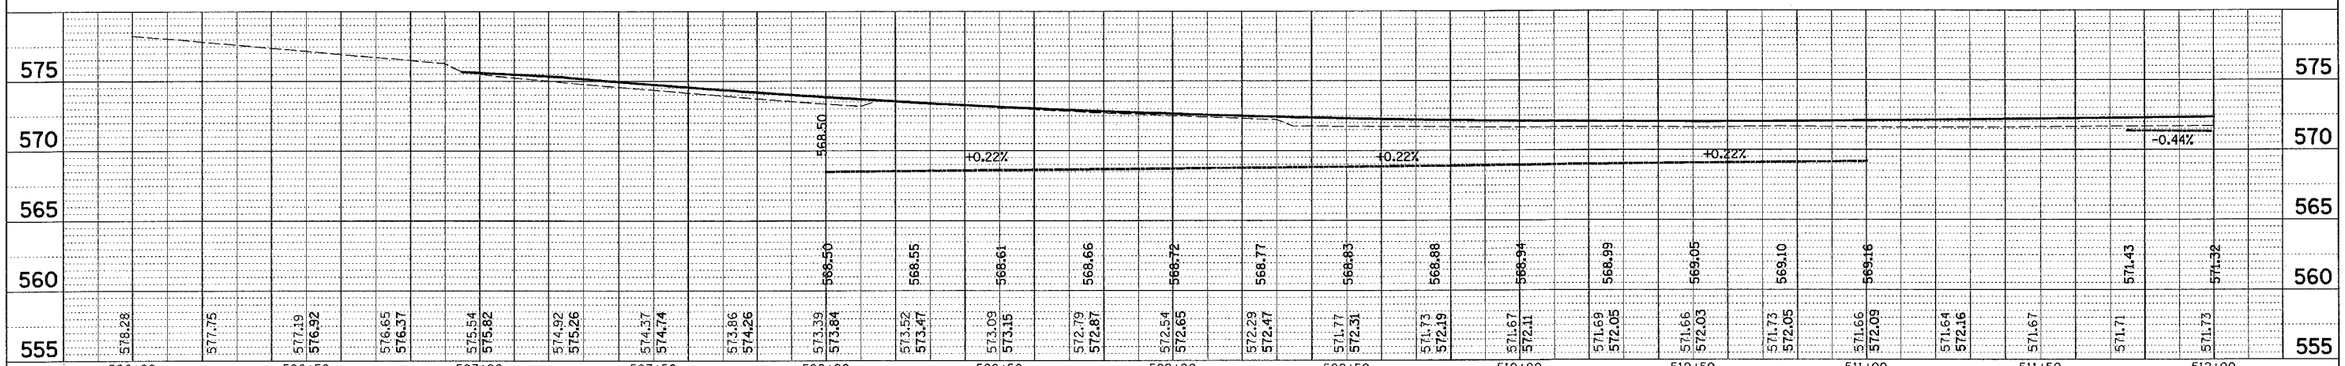

PROPOSED STORM SEWER PROFILE - LEFT

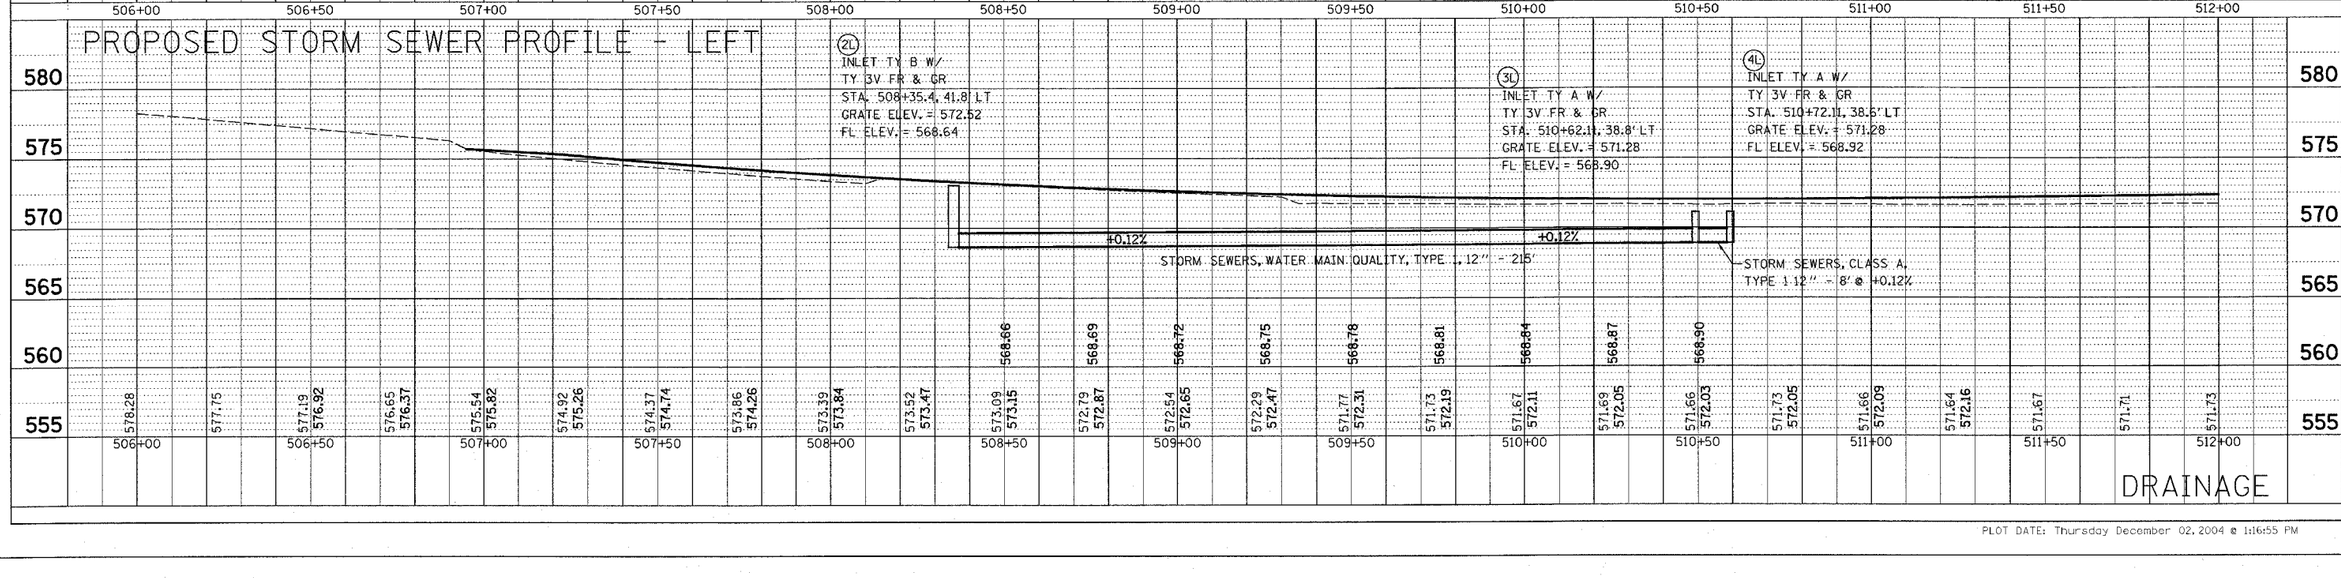

DRAINAGE

PLOT DATE: Thursday December 02, 2004 @ 1:16:55 PM

12/2/2004
Thursday December 02, 2004 @ 1:16:55 PM
e:\projects\sadi6999\plan\plnd86a.dgn LV=1-54,56,58,63
C:\projects\ref\sspe805b.dgn LV=1-62
C:\projects\ref\sspe805a.dgn LV=1-62
C:\projects\ref\rile01a.dgn LV=1-63
C:\projects\ref\rile02d.dgn LV=1-63
C:\projects\ref\rile02a.dgn LV=1-63,67,62
C:\projects\ref\rile01c.dgn LV=1-29,42,43
C:\projects\ref\glip01a.dgn LV=1-11,20-24,26,28-29,32-47,60-62,64,66-68

PLAN — SURVEYED — DESIGNED — ALIGNMENT CHECKED — R/W OR WAY CHECKED — CADD FILE NAME — NOTE BOOK — NO.
PROFILE — SURVEYED — DESIGNED — GRADES CHECKED — PLAN NOTES — STRUCTURE NOTATING CHKD — NO.
BY — DATE