FAP ROUTE	SECTION	COUNTY	TOTAL SHEETS	SHEET NO
586	60R-2,37R-1	MADISON	502	91
STA. 518+00		TO STA. 524+00		
CONTRACT NO. 76301				

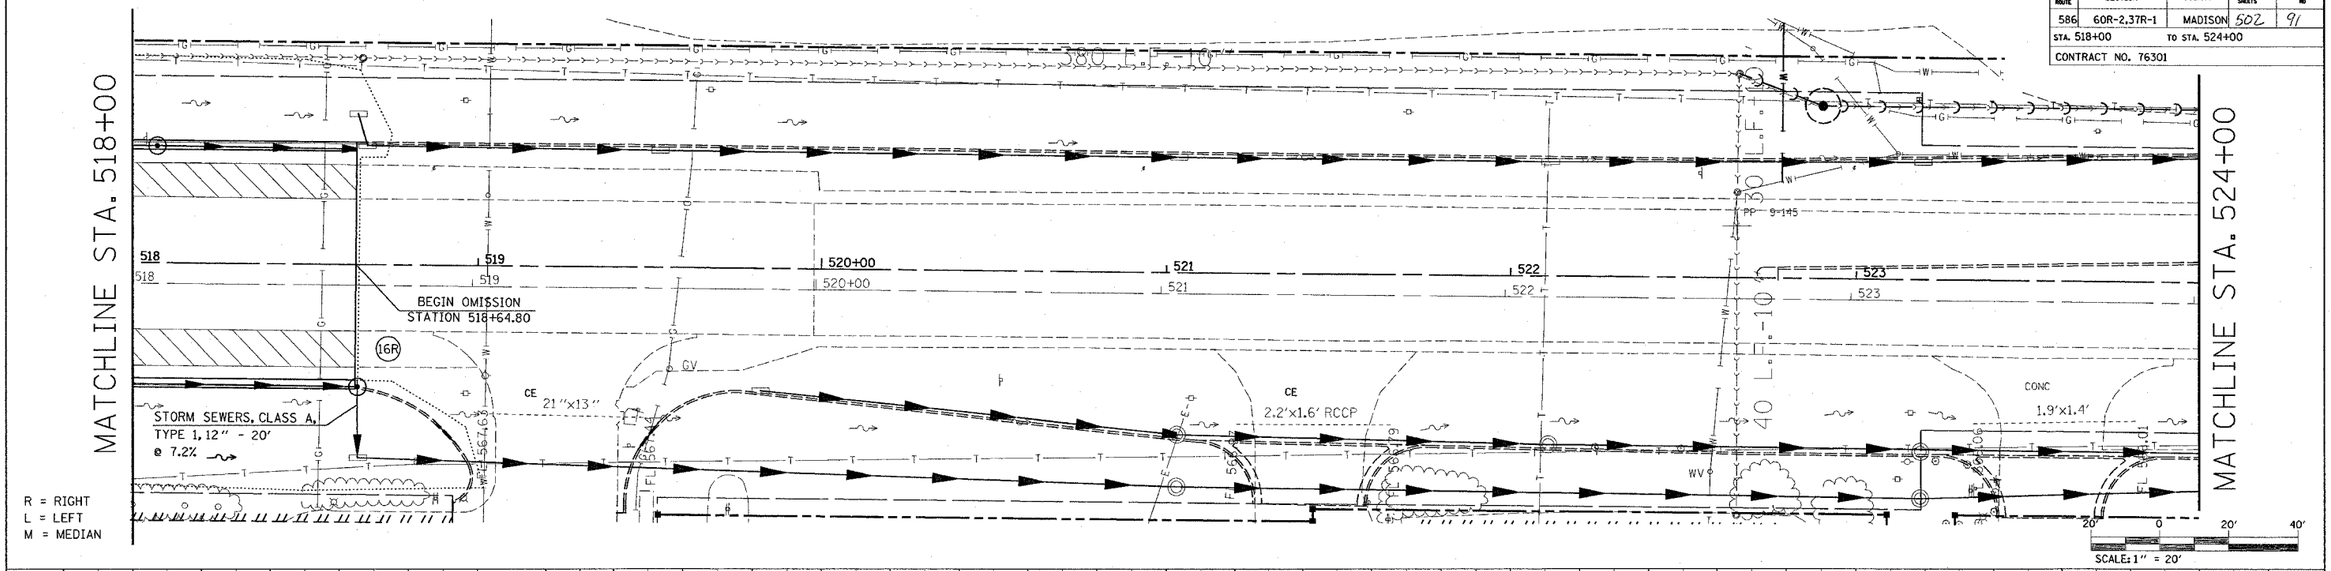

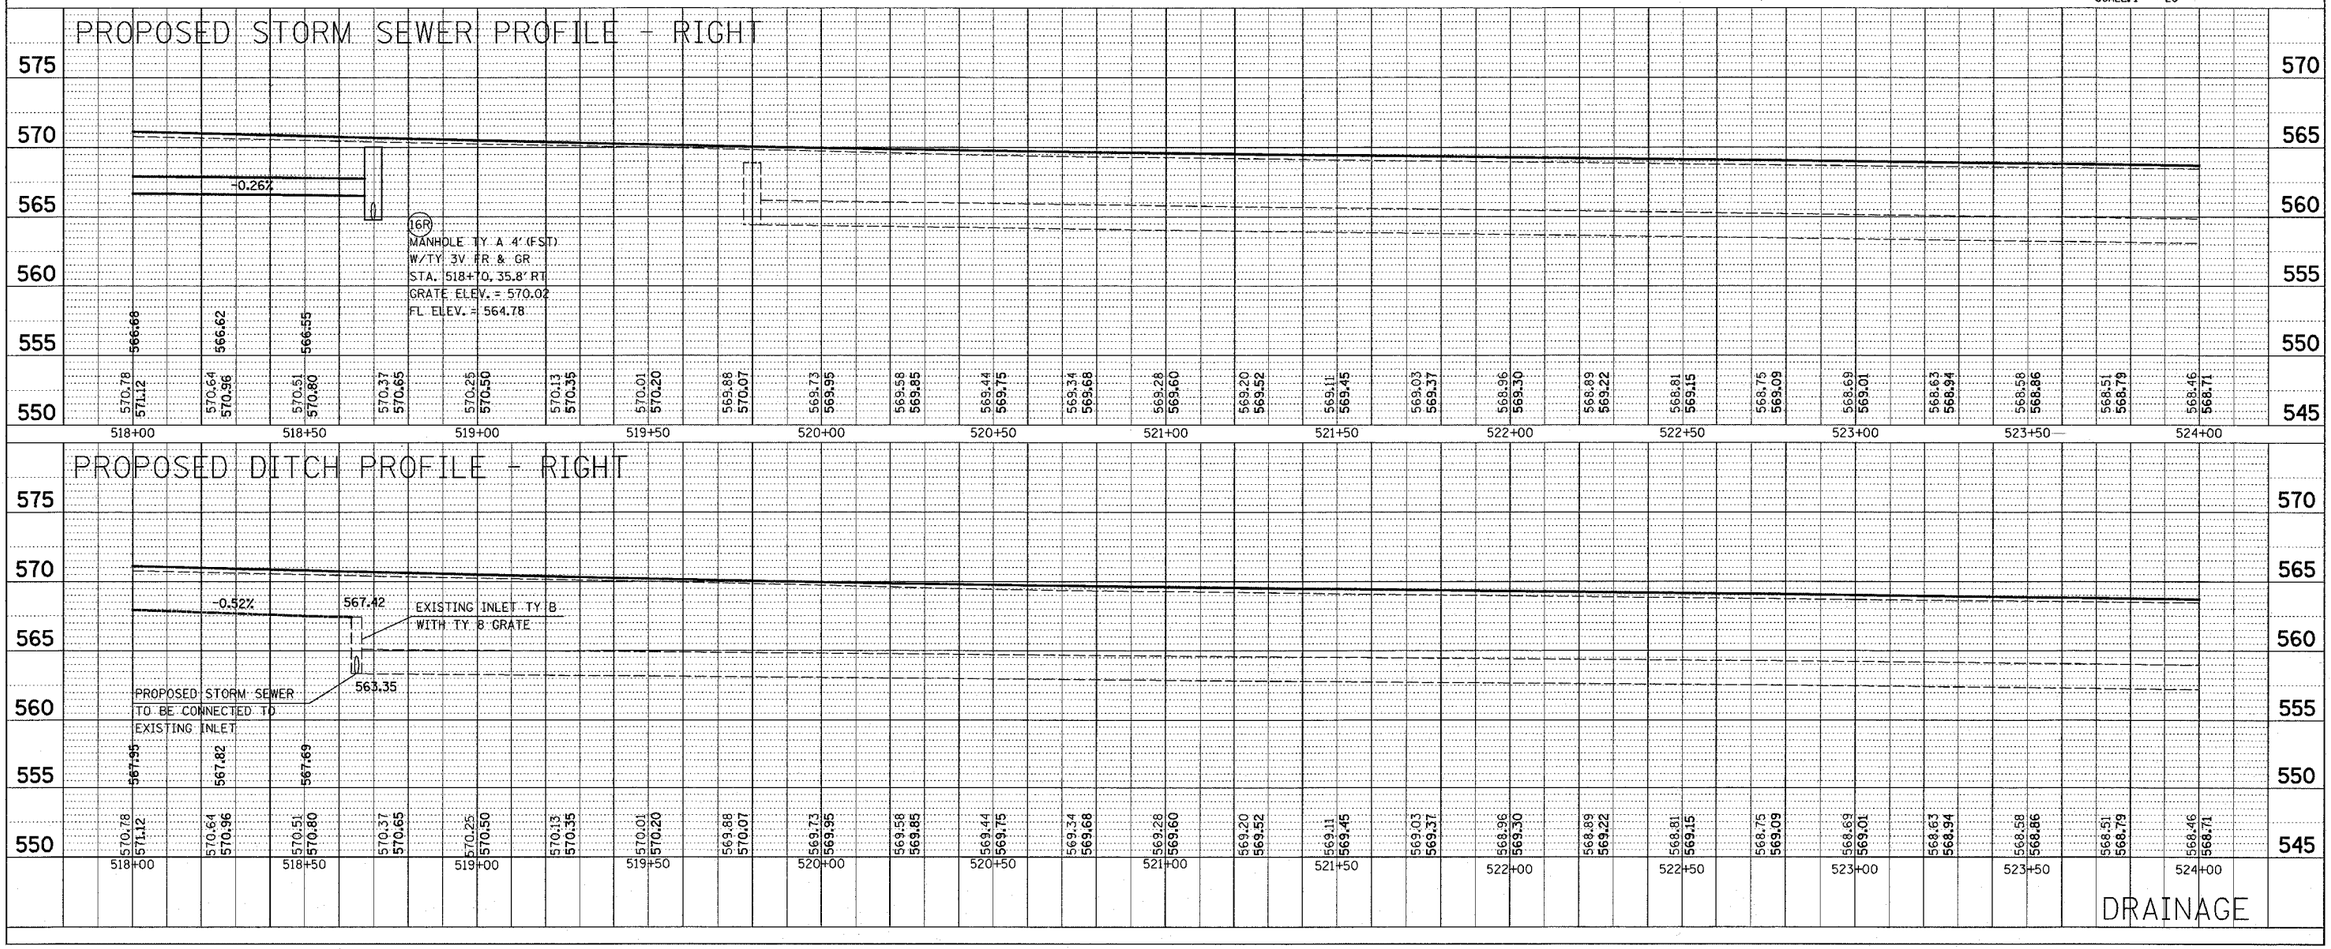

DRAINAGE

PLOT DATE: Friday July 02, 2004 @ 8:22:47 AM

PLAN	SURVEYED	DATE
NOTE BOOK	PLOTTED	BY
NO.	DRAWN BY: DEPARTMENT	
	ALL R/W MAY CHECKED	
	CADD FILE NAME	

PROFILE	SURVEYED	DATE
NOTE BOOK	PLOTTED	BY
NO.	DRAWN BY: DEPARTMENT	
	ALL R/W MAY CHECKED	
	CADD FILE NAME	

7/2/2004
Friday July 02, 2004 @ 8:22:47 AM
C:\projects\ref\opc0085.dgn LV:1-54,56-63
C:\projects\ref\opc0085u.dgn LV:1-63
C:\projects\ref\238ch01.ref LV:1-4,11,20-24,26,28-29,32-47,59-62,54,56-58
C:\projects\ref\238ch01u.ref LV:1-63
C:\projects\ref\rt182.2d.dgn LV:1-63
C:\projects\ref\236ch01.ref LV:1-55,57-62
C:\projects\ref\gridspnt.dgn LV:1-2,14,24,42,44,60,63