FAP ROUTE	SECTION	COUNTY	TOTAL SHEETS	SHEET NO
586	60R-2,37R-1	MADISON	502	93
STA. 524+00	TO STA. 530+00			
CONTRACT NO. 76301				

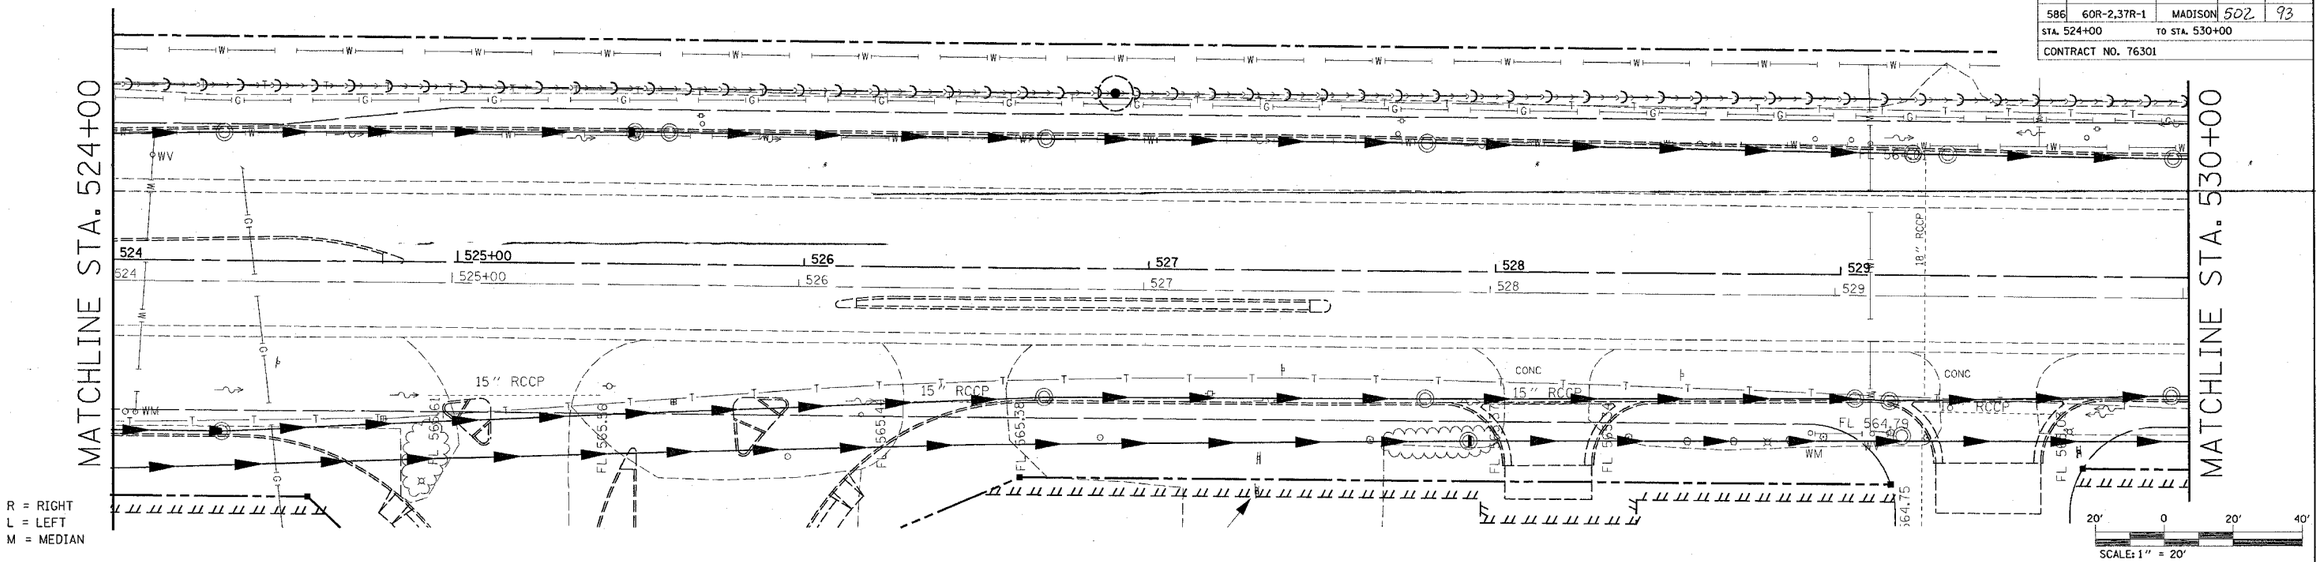

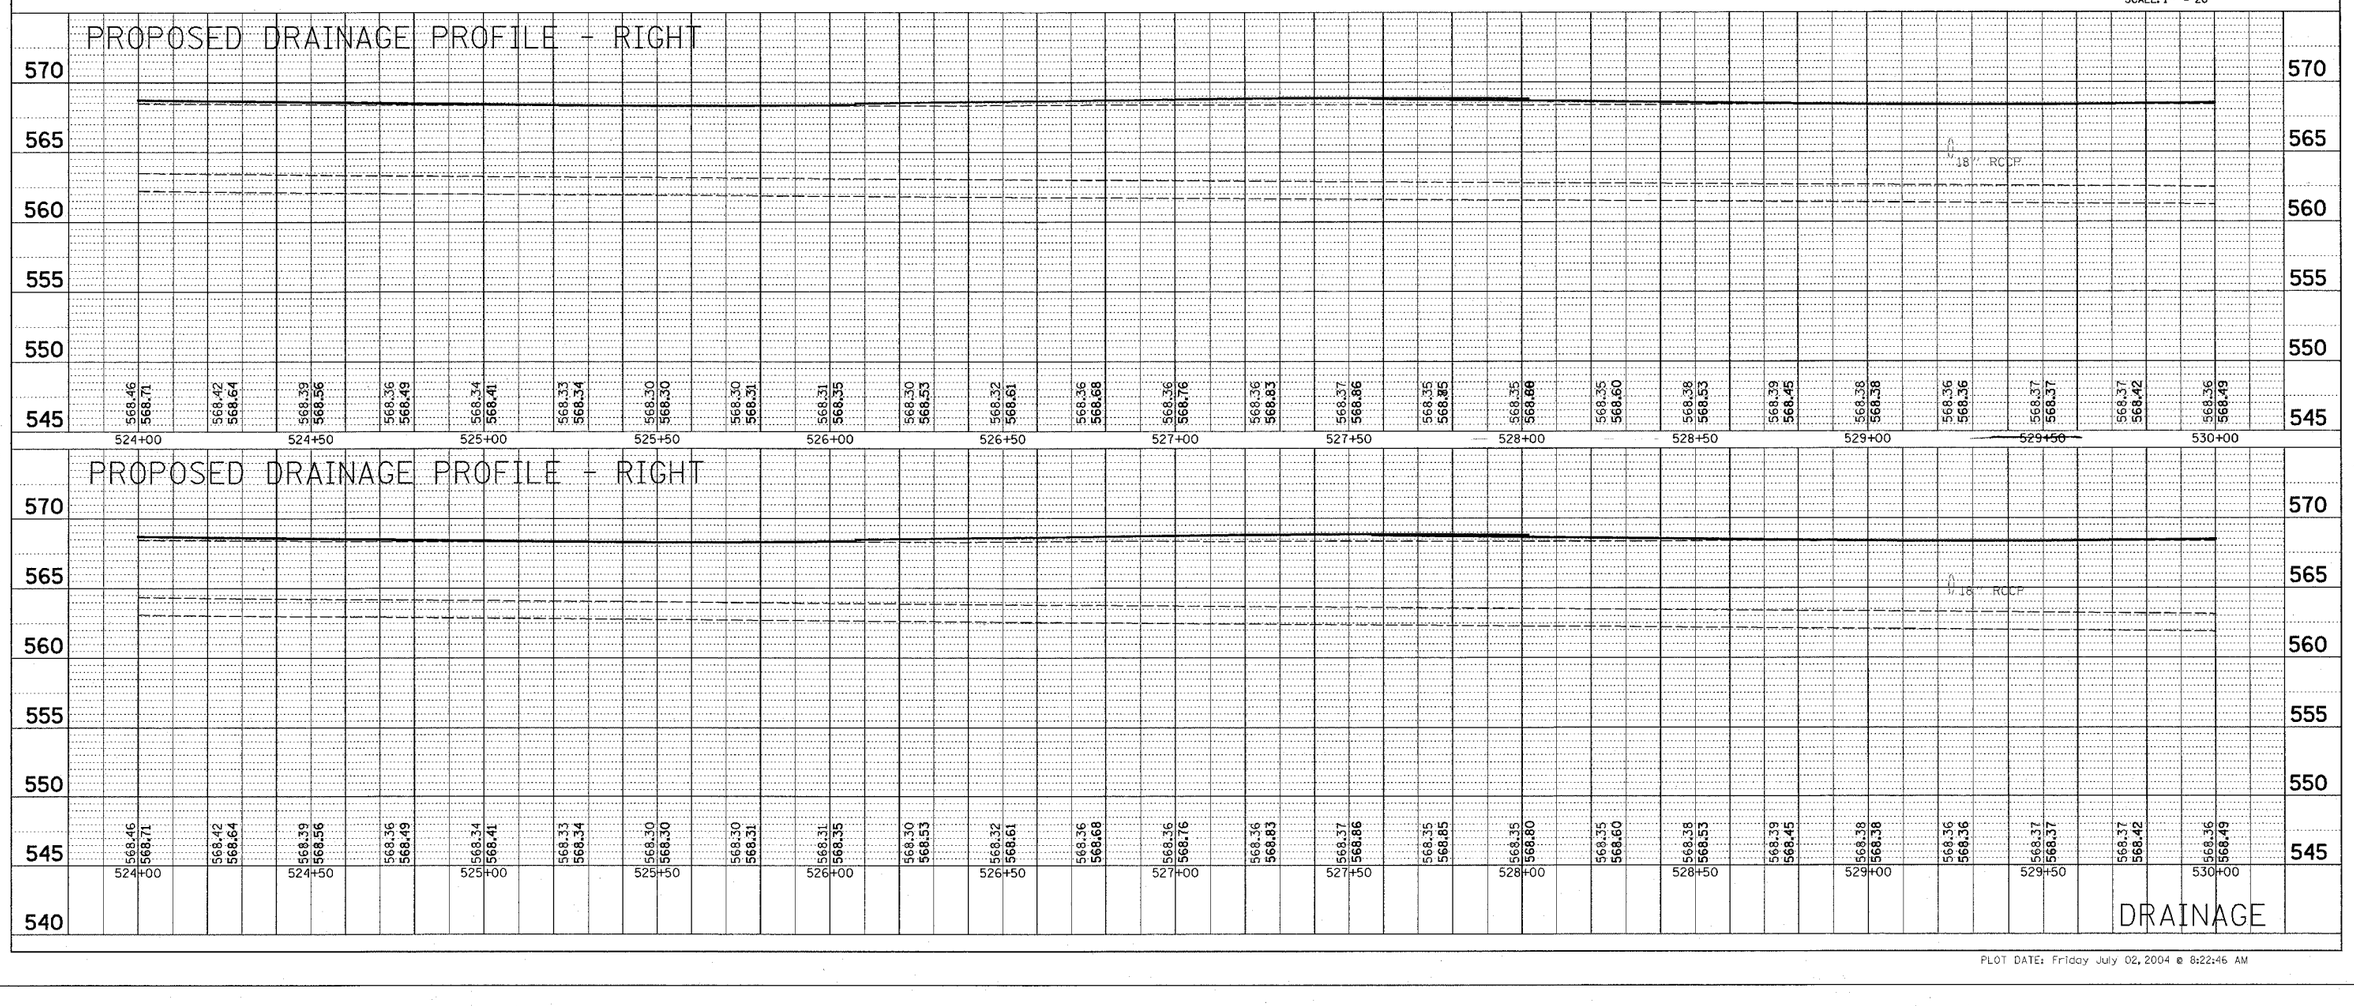

PLOT DATE: Friday July 02, 2004 @ 8:22:46 AM

7/2/2004
Friday July 02, 2004 @ 8:22:46 AM
c:\projects\wdot6999\plan\pl-865a.dgn LV-1-54.56-63
C:\projects\ref\topo865b.dgn LV-1-63
C:\projects\ref\topo865a.dgn LV-1-63
C:\projects\ref\field13.dgn LV-1-63
C:\projects\ref\x-162.2d.dgn LV-1-63
C:\projects\ref\x-865a01.dgn LV-1-63
C:\projects\ref\dtmbreak.dgn LV-1-24,26,28-29,32-47,58-62,54,56-59
C:\projects\ref\dtmbreak.dgn LV-1-24,26,28-29,32-47,58-62,54,56-59