FAP RTE.	SECTION	COUNTY	TOTAL SHEETS	SHEET NO.
586	60R-2, 37R-1	MADISON	302	114
STA. 657+00		TO STA. 663+00		
CONTRACT NO.: 76301				

PLAN — SURVEYED / PLOTTED / ALIGNMENT CHECKED / PT. OF INT. CHECKED / LAND REL. MARK / NOTE BOOK / NO. / BY / DATE

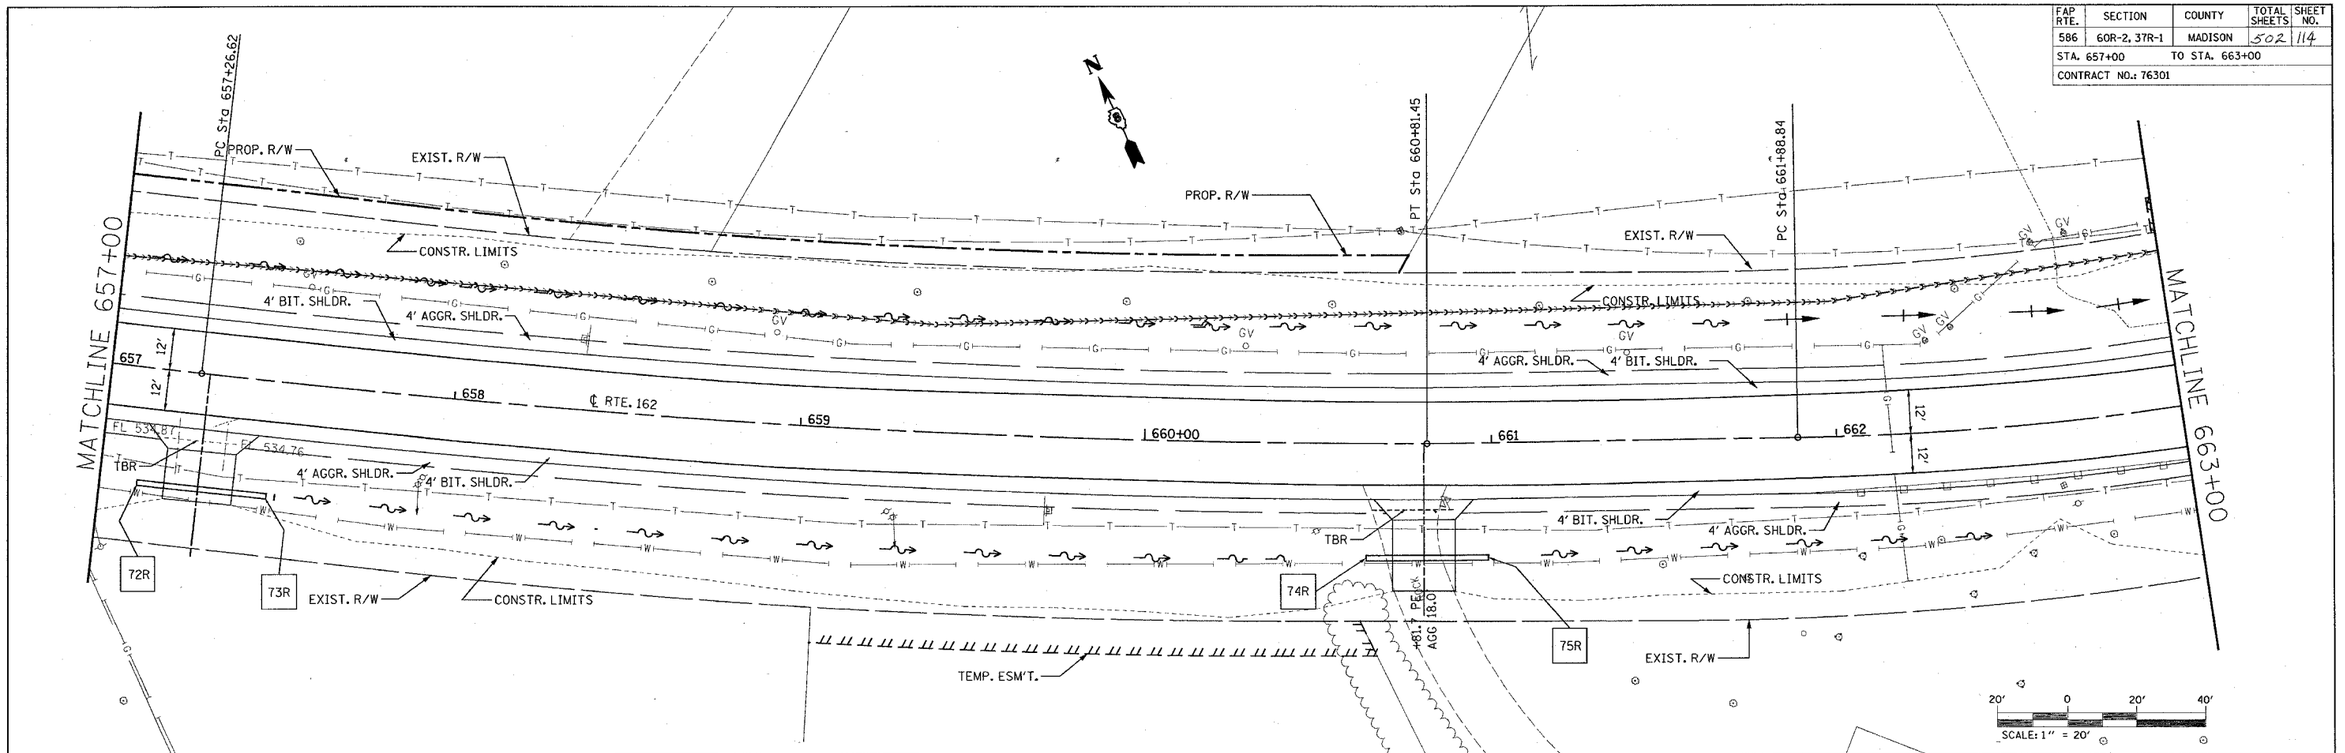

PROFILE — SURVEYED / PLOTTED / ALIGNMENT CHECKED / GRADES CHECKED / BEAM NOTED / CONSTRUCTION NOTATIONS CHKD / NOTE BOOK / NO. / BY / DATE

☐ END SECTIONS

NO.	STATION	OFFSET	END SEC. 12"	END SEC. 18"	U.S. ELEV.	D.S. ELEV.
72R	657+11.1	33.2' RT.		1	534.11	
73R	657+48.0	33.2' RT.		1		533.57
74R	660+64.1	32.9' RT.		1	527.10	
75R	660+96.7	32.9' RT.		1		526.41

PIPE CULVERTS

NO.	PIPE CULVERT CLASS D, T-1 12"	PIPE CULVERT CLASS D, T-1 18"	GRADE
72R-73R		38'	-1.42%
74R-75R		35'	-1.97%

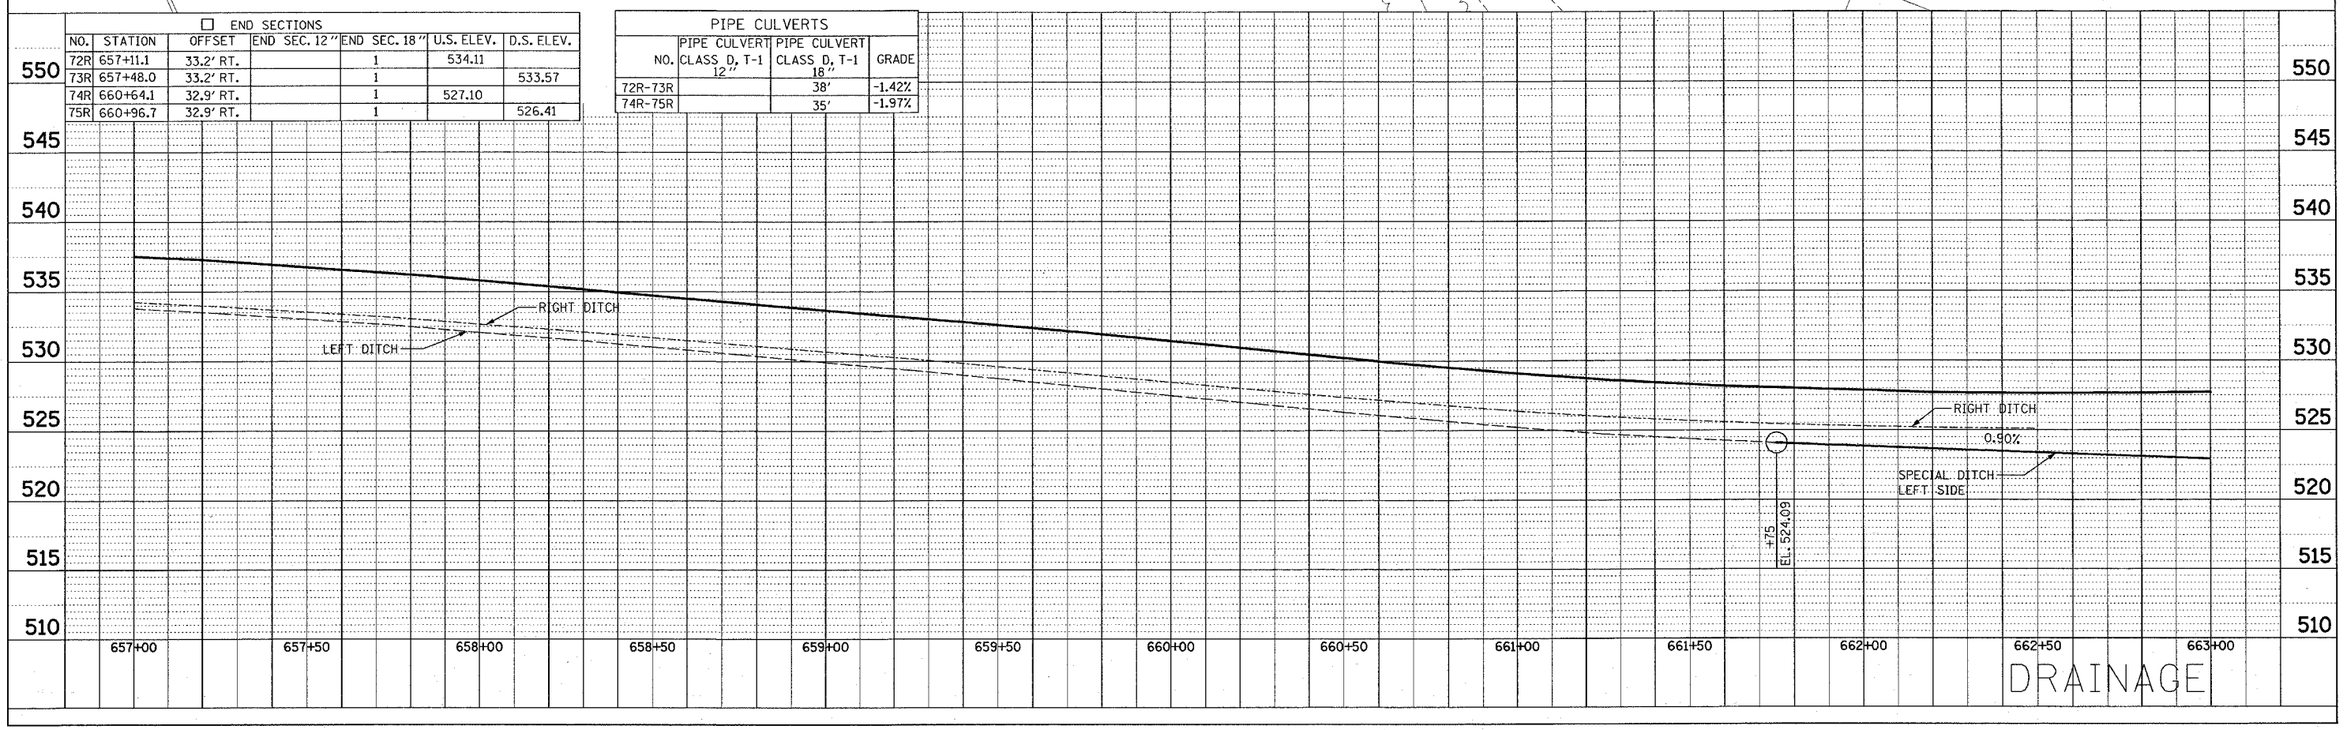

DRAINAGE