FAP ROUTE	SECTION	COUNTY	TOTAL SHEETS	SHEET NO
586	60R-2, 37R-1	MADISON	502	146
STA. 609+25		TO STA. 615+00		
CONTRACT NO.: 76301				

PLAN
SURVEYED
ADDED
NOTE BOOK
NO.
ALIGNMENT CHECKED
ELEVATIONS PLOTTED
CADD FILE NAME
BY
DATE

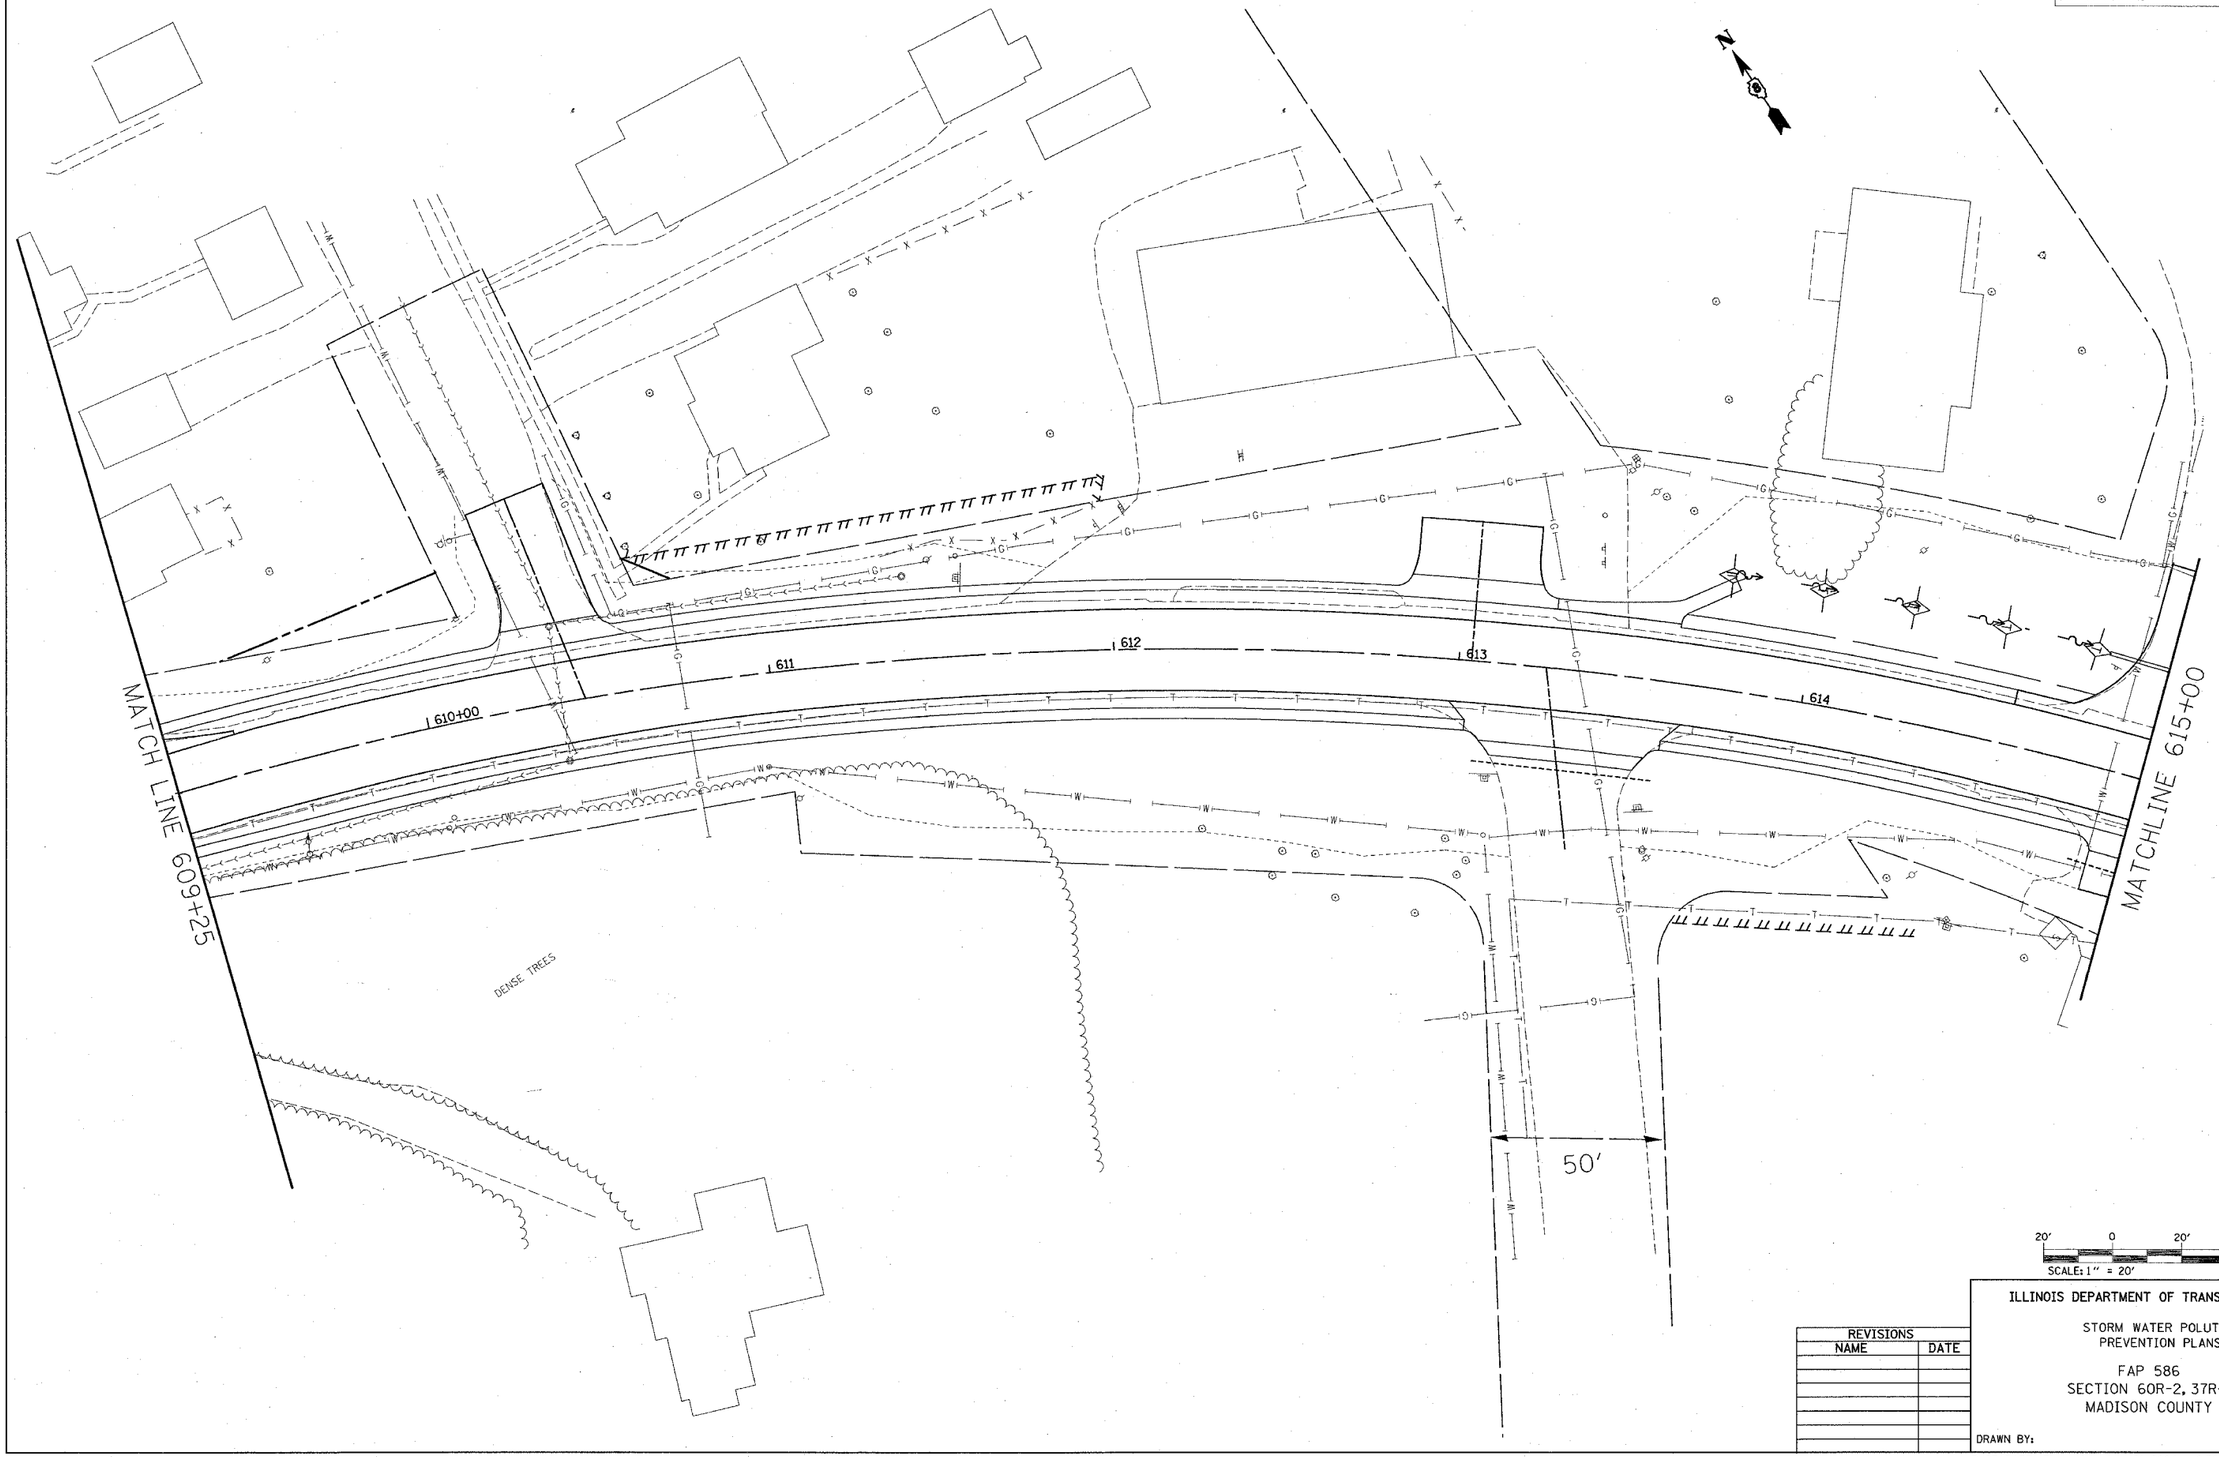

20' 0 20' 40'
SCALE: 1" = 20'

REVISIONS	
NAME	DATE

ILLINOIS DEPARTMENT OF TRANSPORTATION

STORM WATER POLUTION PREVENTION PLANS

FAP 586
SECTION 60R-2, 37R-1
MADISON COUNTY

DRAWN BY:

PLOT DATE: Thursday July 01, 2004 @ 2:36:23 PM

1/1/2004
Thursday July 01, 2004 @ 2:36:23 PM
c:\projects\vet95996\plan\plan486.dgn LVH-63
c:\projects\vet95996\plan\plan486.dgn LVH-63,0,22.4+15.17,22.
c:\projects\vet\epsa0805.dgn LVH-63,0,22.4+15.17,22. ,27-29,37-40,44,46-48,50-53,57-59
c:\projects\vet95996\plan\236sht01.ref LVH2,4-6,8,12,14-15,17,20,22,24-29,35,37-40,42,44,46-48,50-53,57-59
c:\projects\vet\rtl1801.dgn LVH2,4-6,8,12,14-15,17,20,22,24-25,27-29,35,37-40,42,44,46-48,50-53,57-59