F.A. RTE.	SECTION	COUNTY	TOTAL SHEETS	SHEET NO.
586	60R-2, 37R-1	MADISON	502	327
STA.	TO STA.			
CONTRACT NO. 76301				

FINAL SURVEY NOTE BOOK NO.
SURVEYED
PLOTTED
TO SCALE
AREAS
AREAS CHECKED
BY
DATE
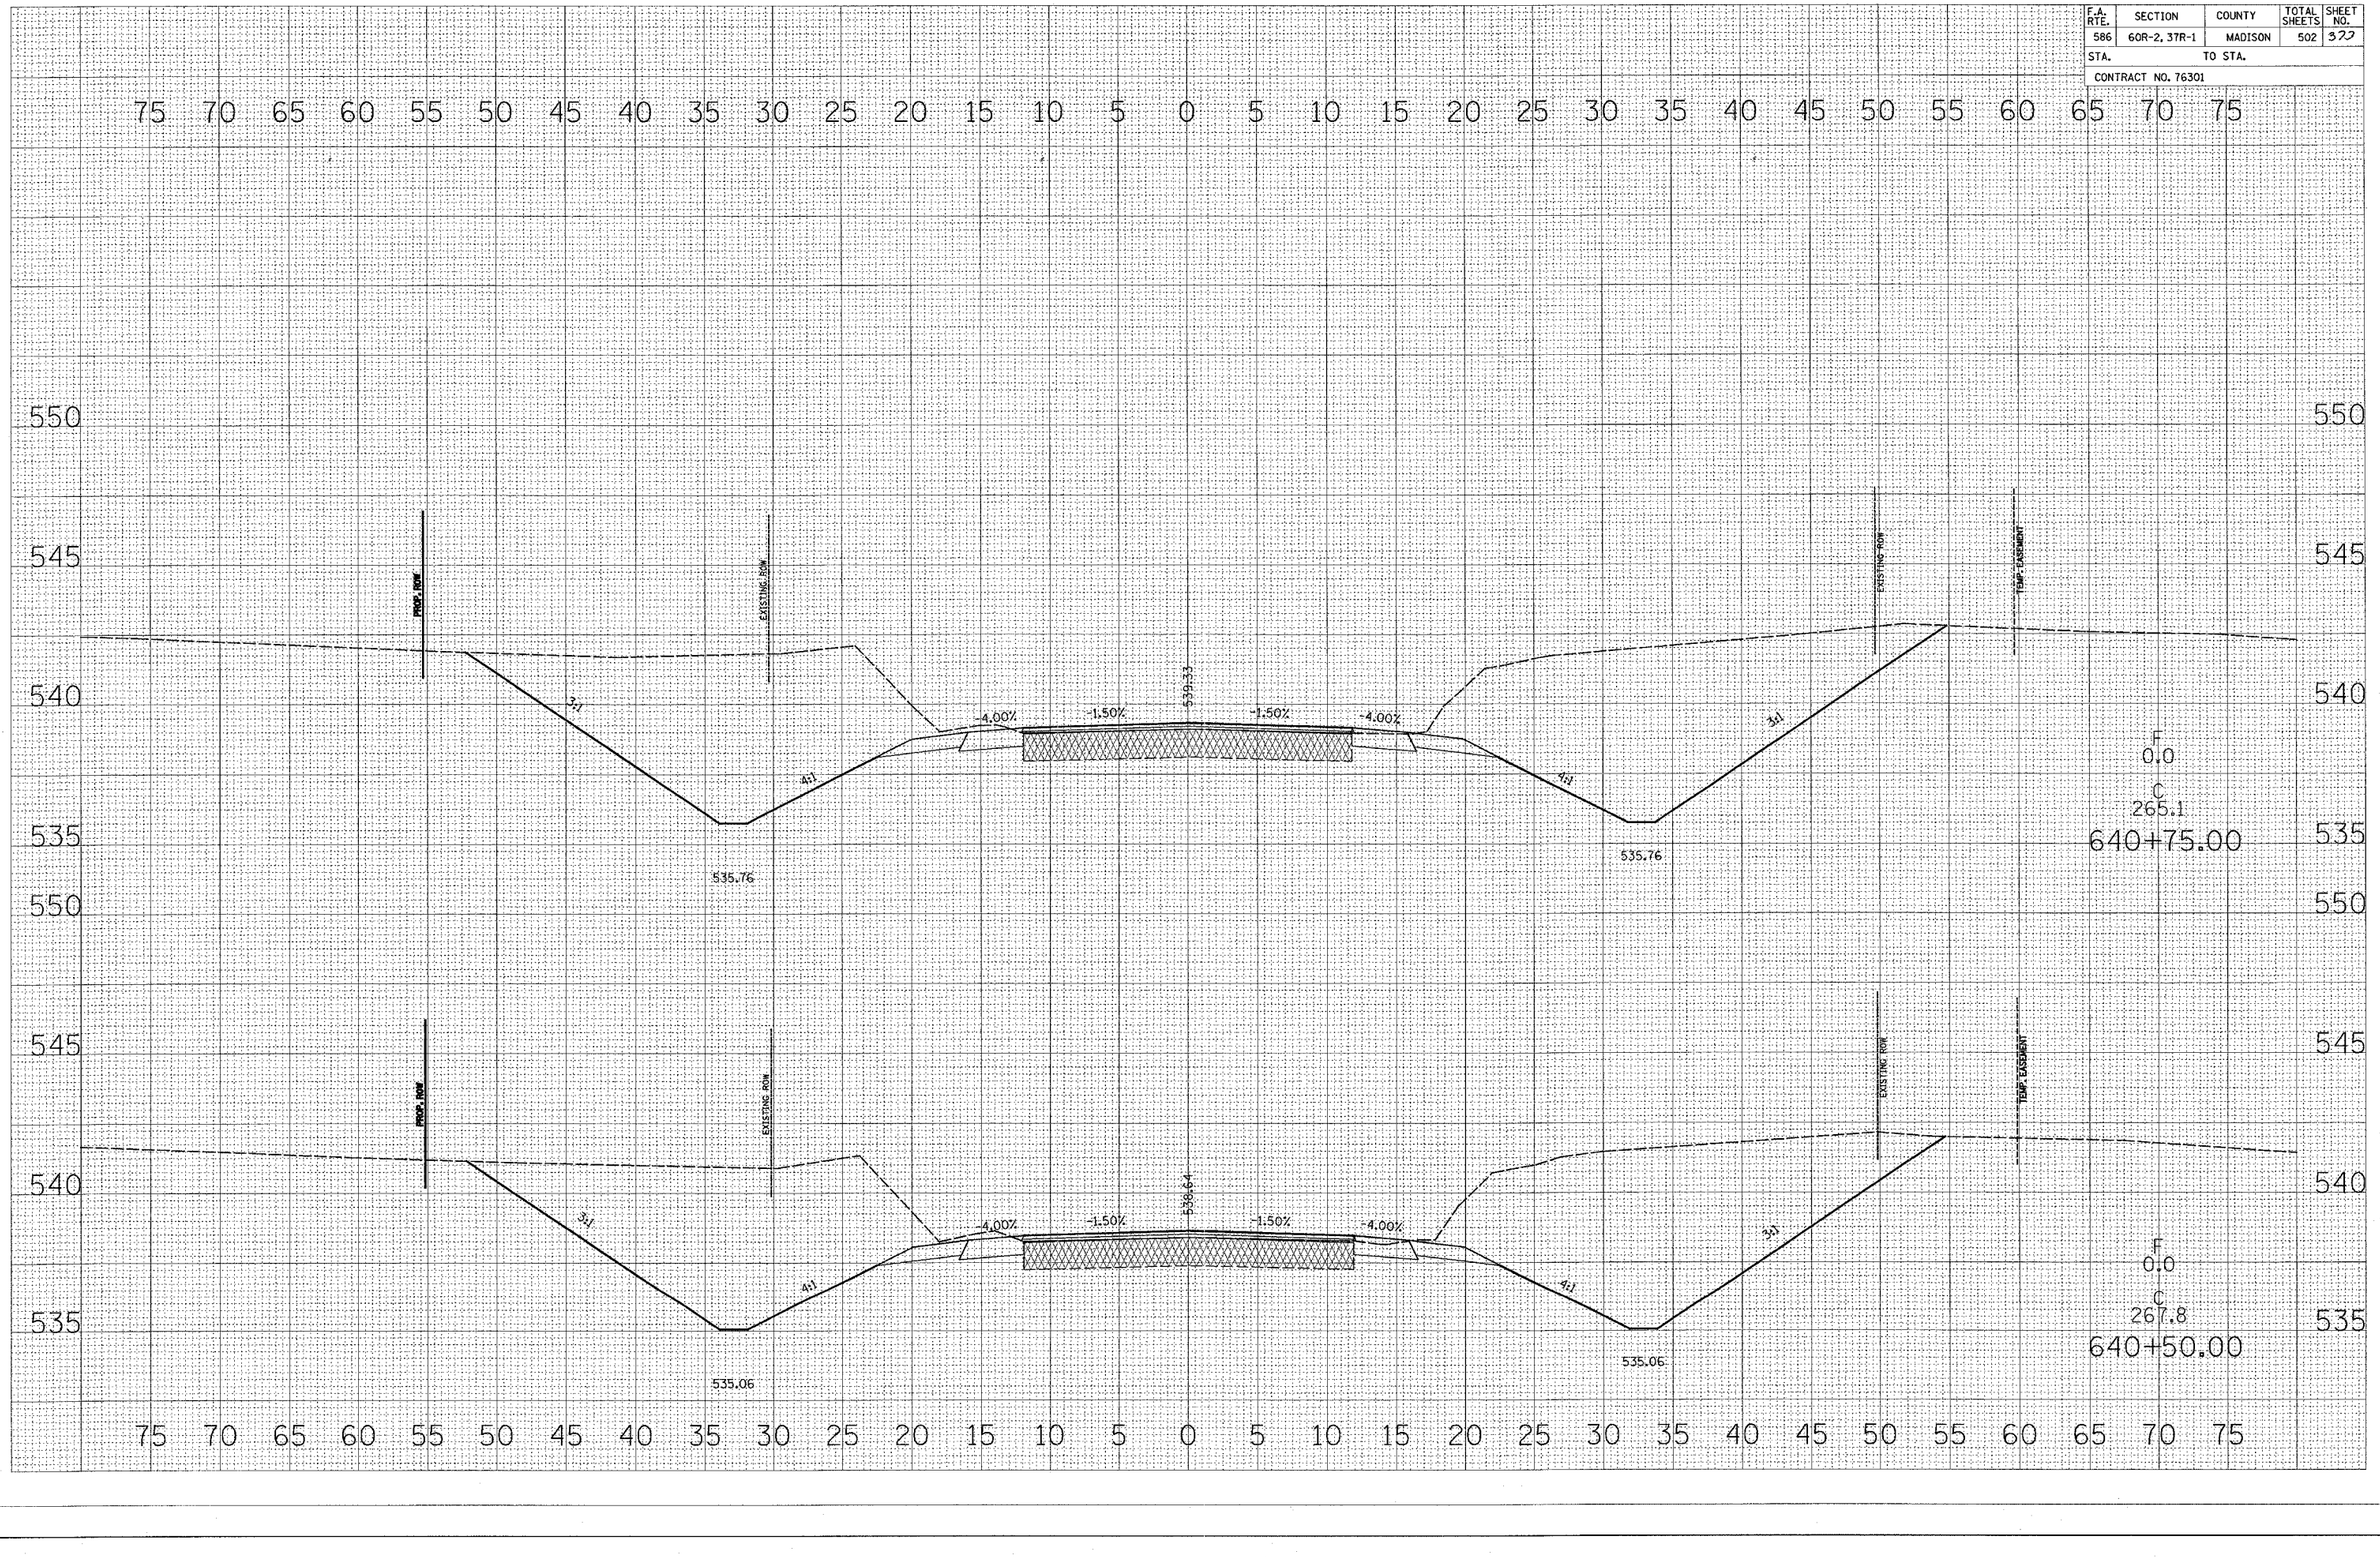
ORIGINAL SURVEY
SURVEYED
PLOTTED
TO SCALE
AREAS
AREAS CHECKED
BY
DATE