F.A. RTE.	SECTION	COUNTY	TOTAL SHEETS	SHEET NO.
586	60R-2, 37R-1	MADISON	502	396
STA.	TO STA.			
CONTRACT NO. 76301				

FINAL SURVEY NOTE BOOK	NO.	BY	DATE
	SURVEYED		
	PLOTTED		
	TYPING		
	AREAS		
	AREAS CHECKED		
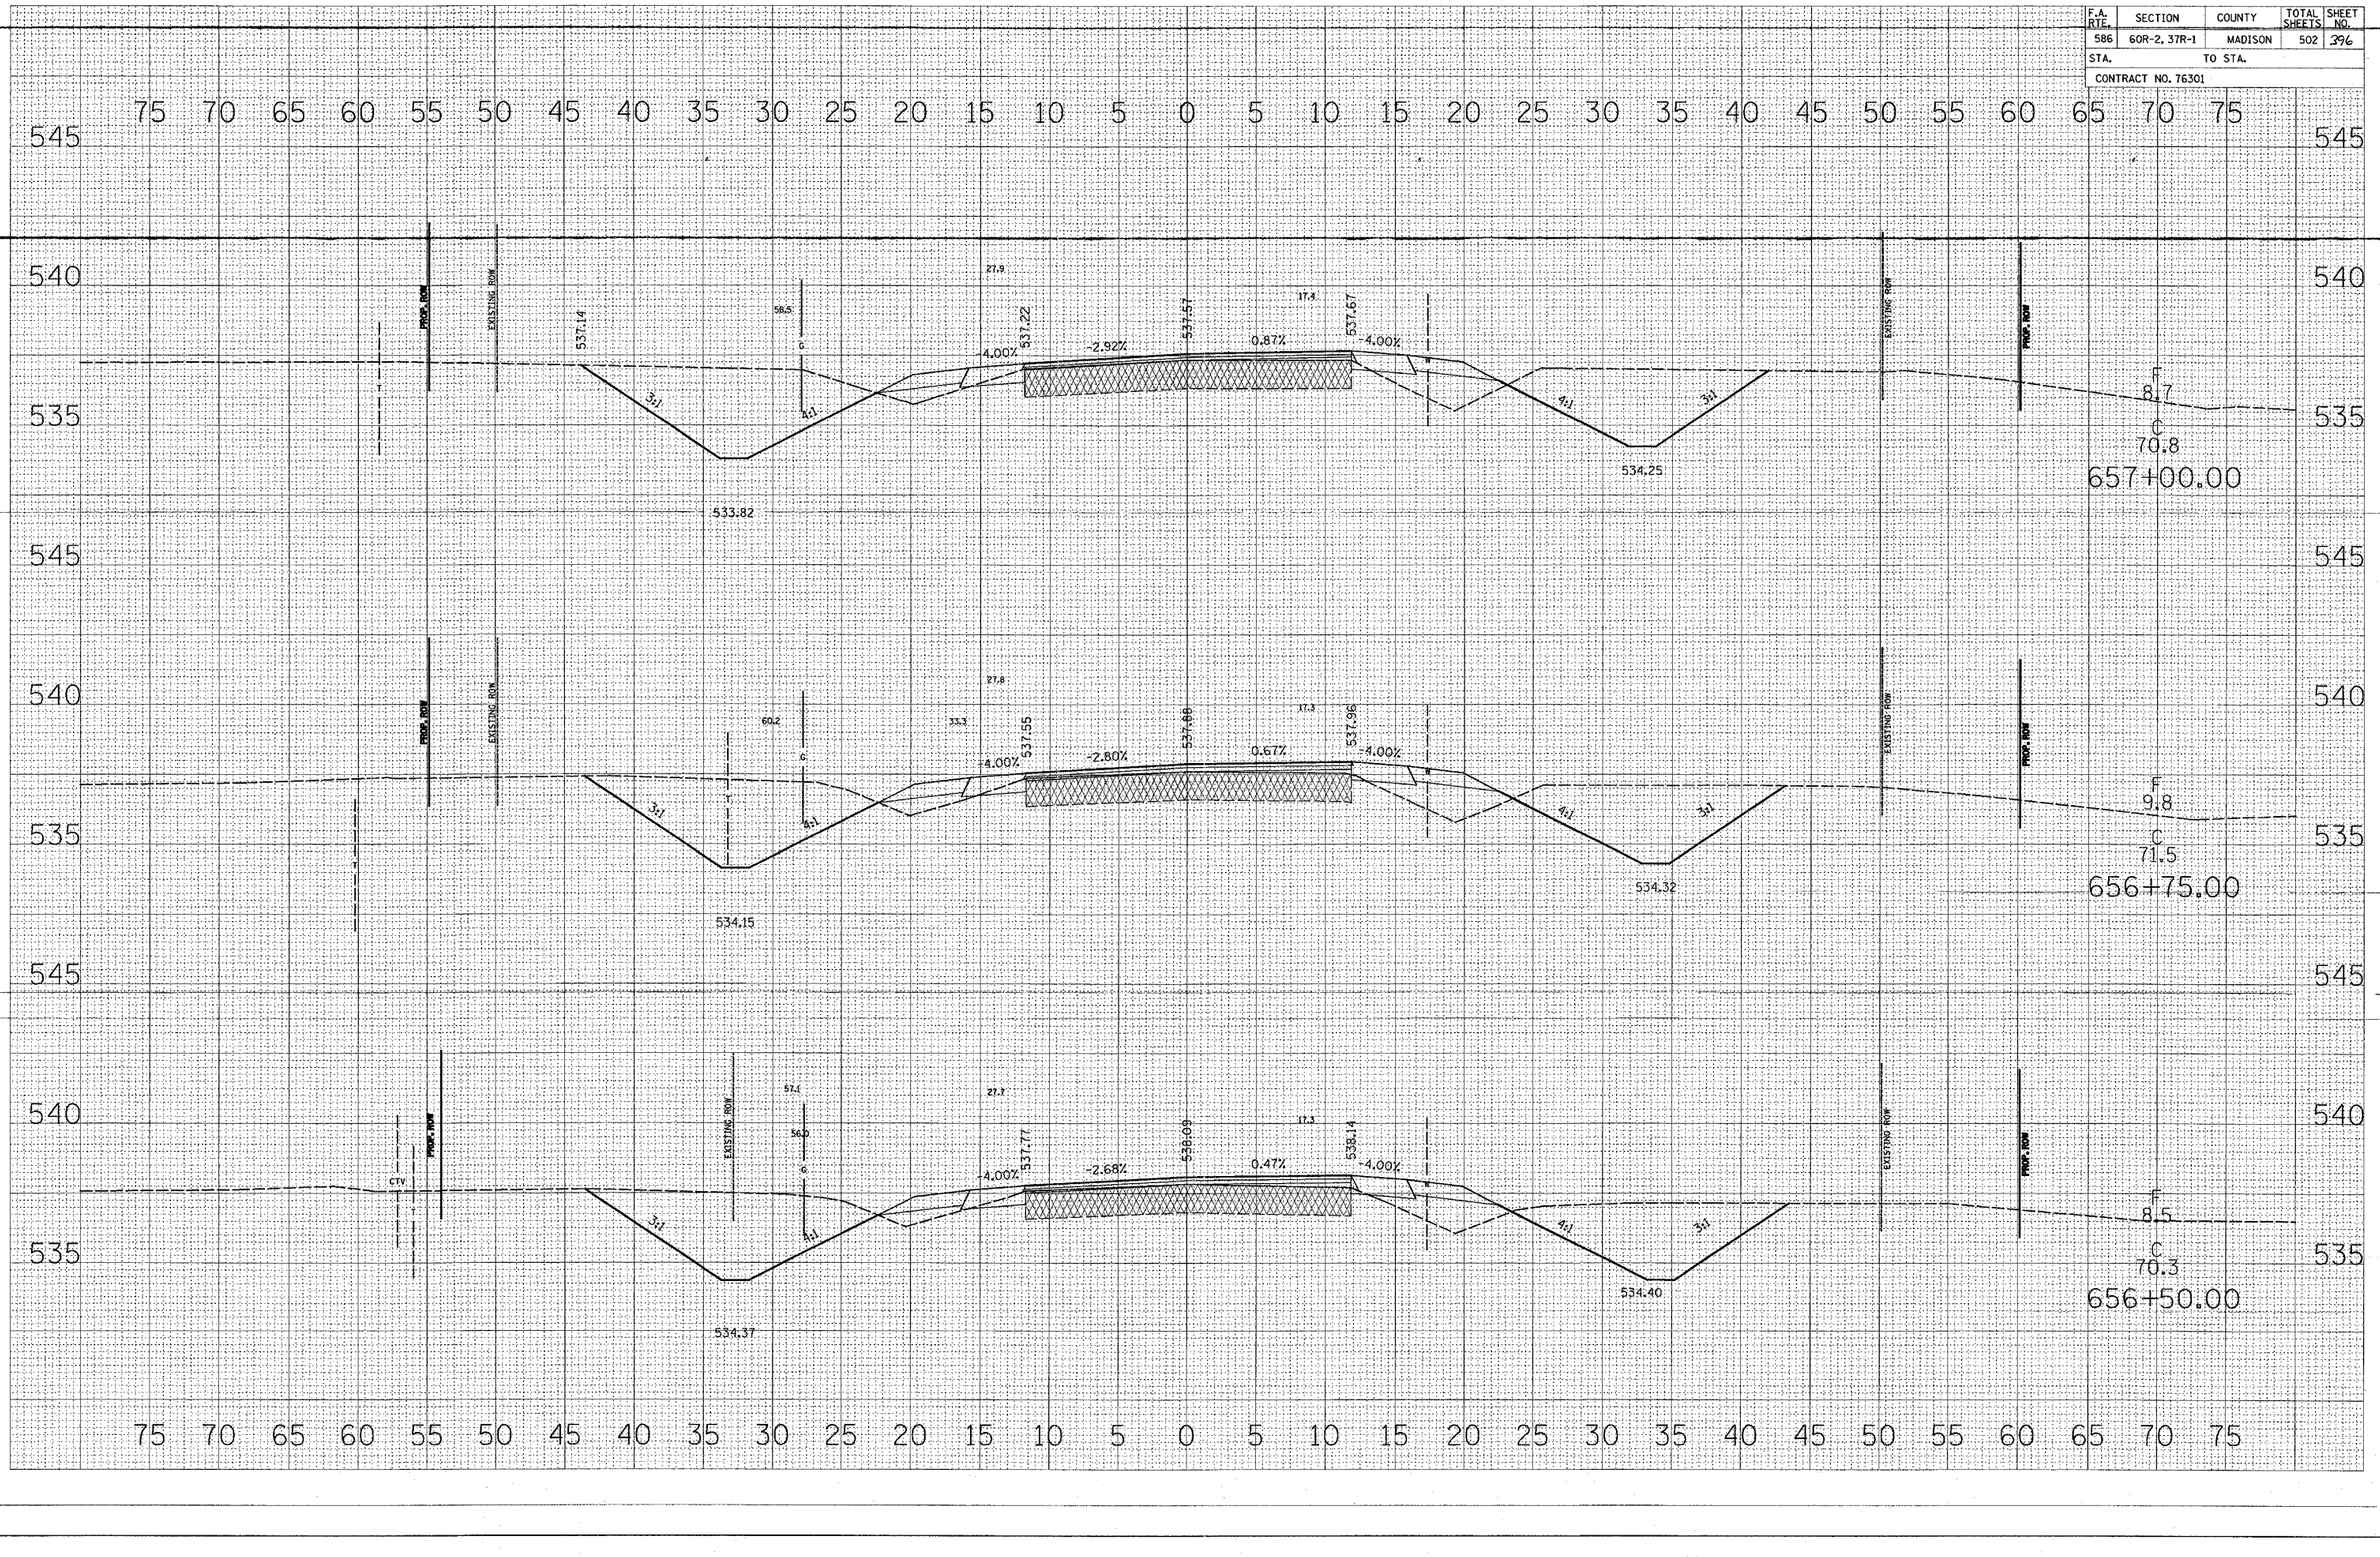
ORIGINAL SURVEY NOTE BOOK	NO.	BY	DATE
	SURVEYED		
	PLOTTED		
	TYPING		
	AREAS		
	AREAS CHECKED