F.A. RTE.	SECTION	COUNTY	TOTAL SHEETS	SHEET NO.
586	60R-2, 37R-1	MADISON	502	446
STA.	TO STA.			
CONTRACT NO. 76301				

FINAL SURVEY	ORIGINAL SURVEY
NOTE BOOK	
NO.	

SURVEYED
PLOTTED
TEMPLATE
AREAS
AREAS CHECKED

BY
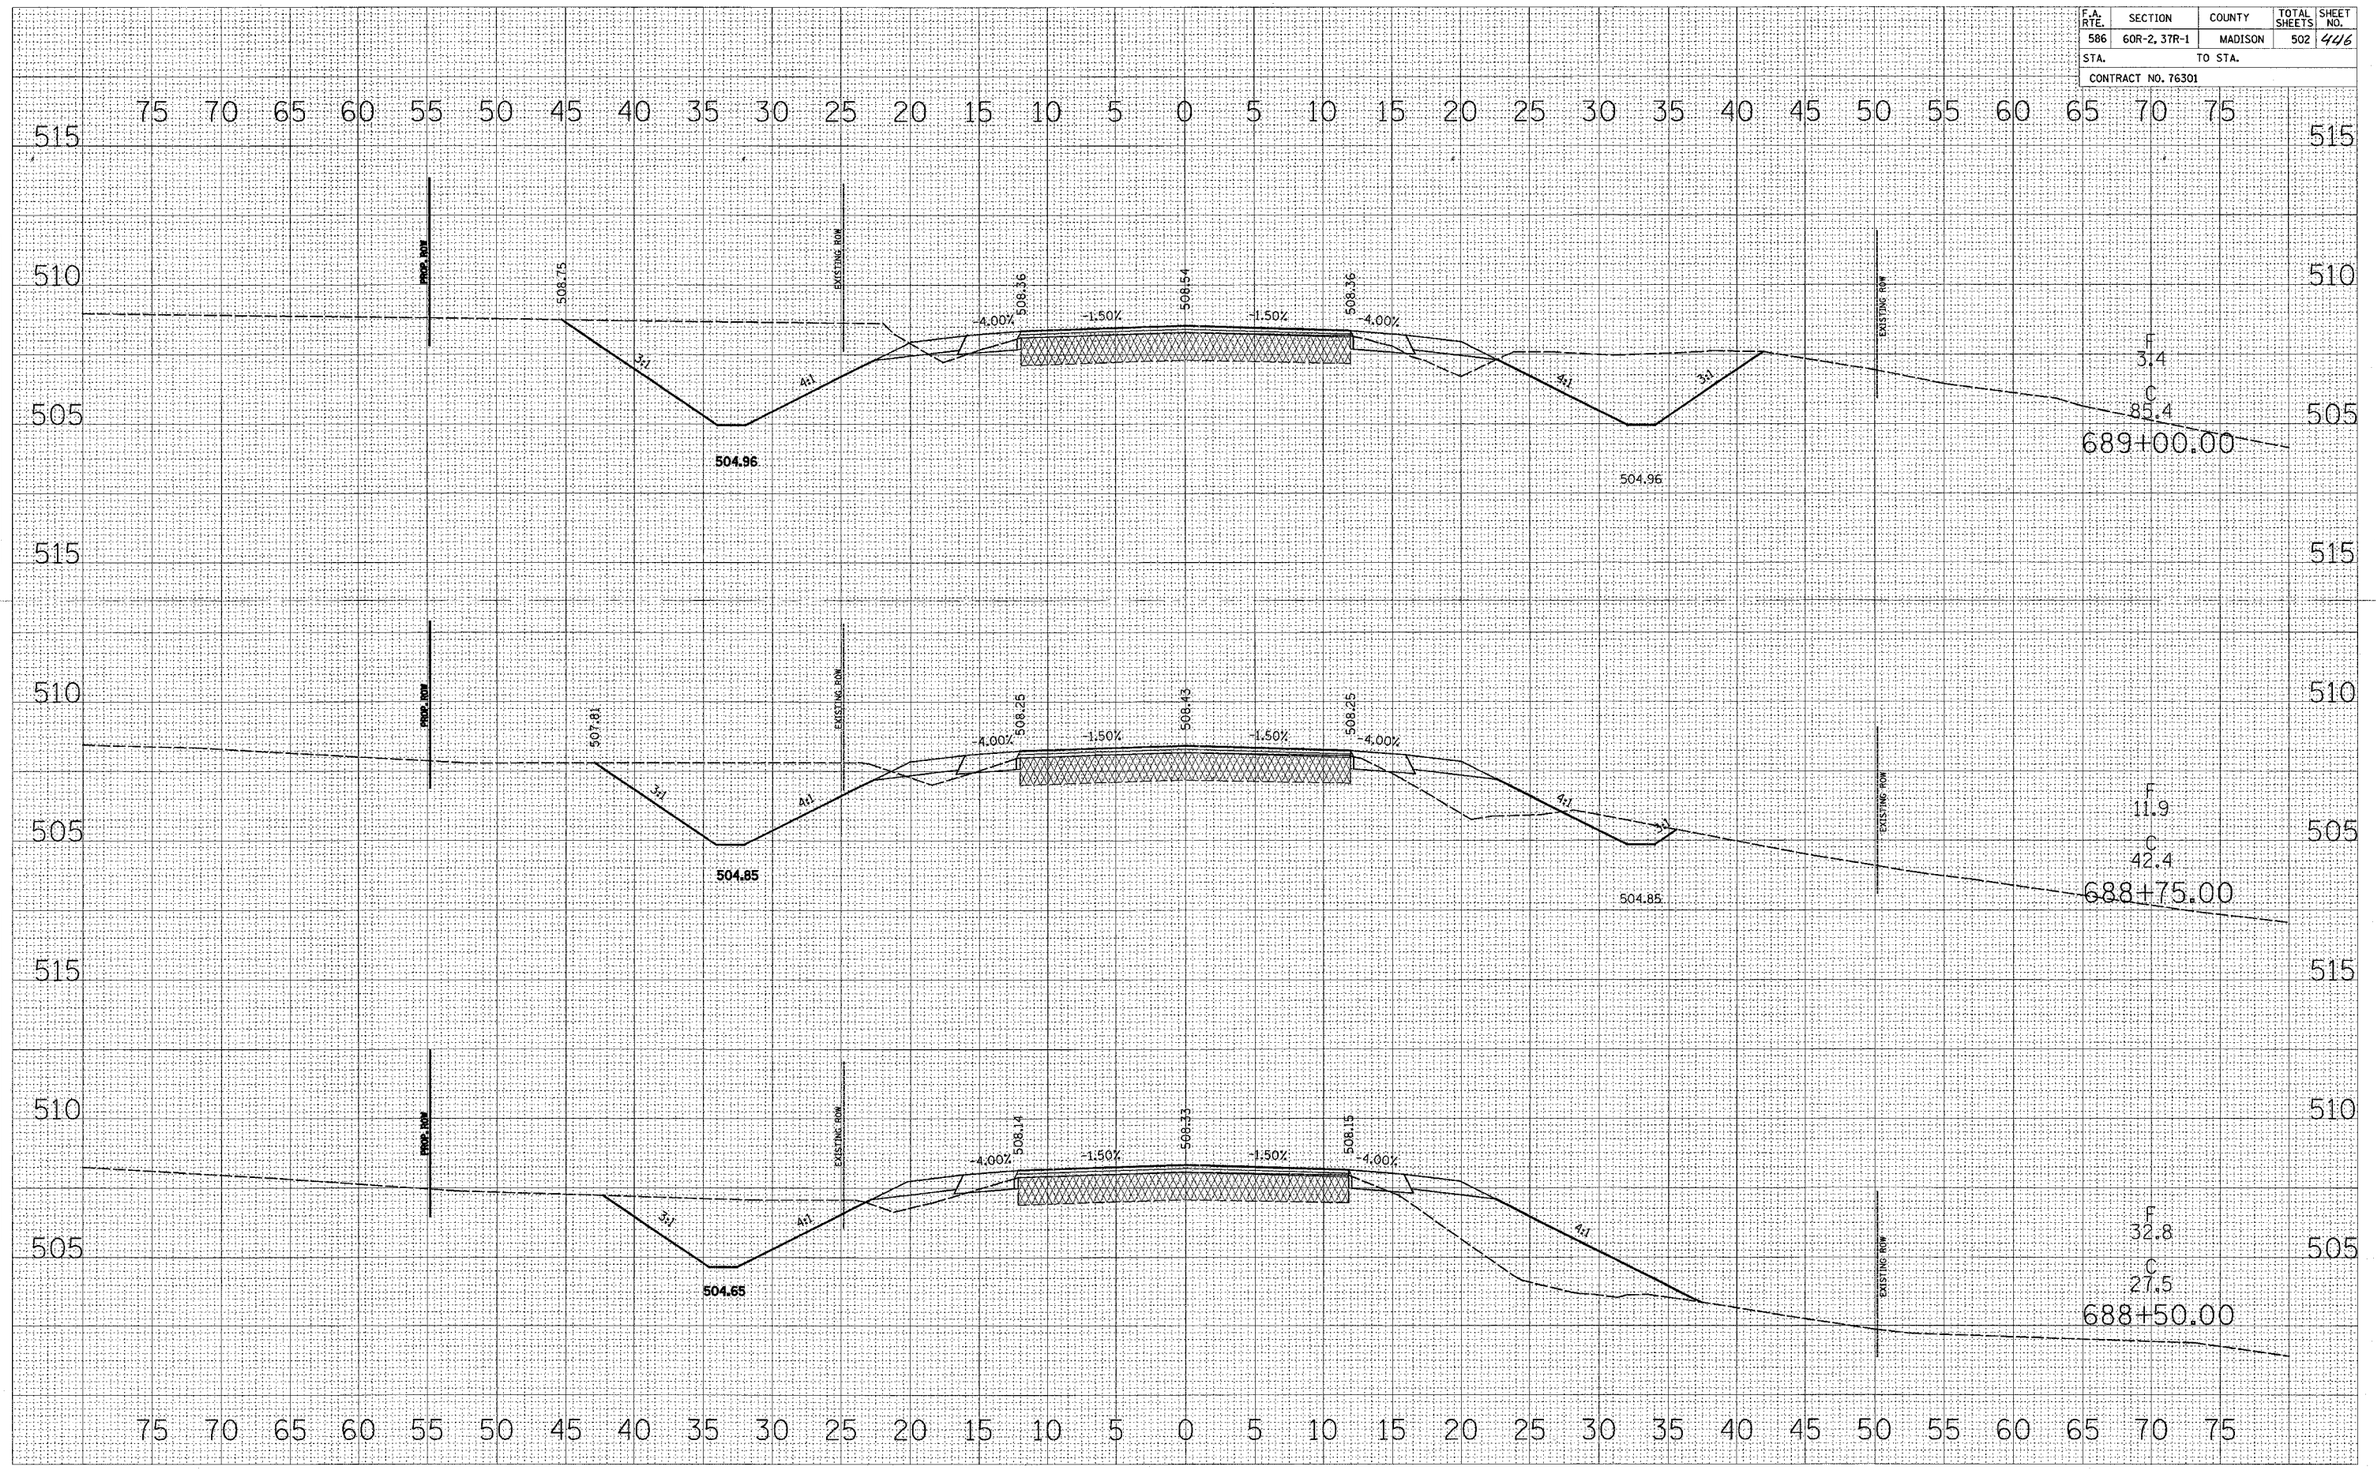
DATE