F.A. RTE.	SECTION	COUNTY	TOTAL SHEETS	SHEET NO.
586	60R-2, 37R-1	MADISON	502	467
STA.	TO STA.			
CONTRACT NO. 76301				
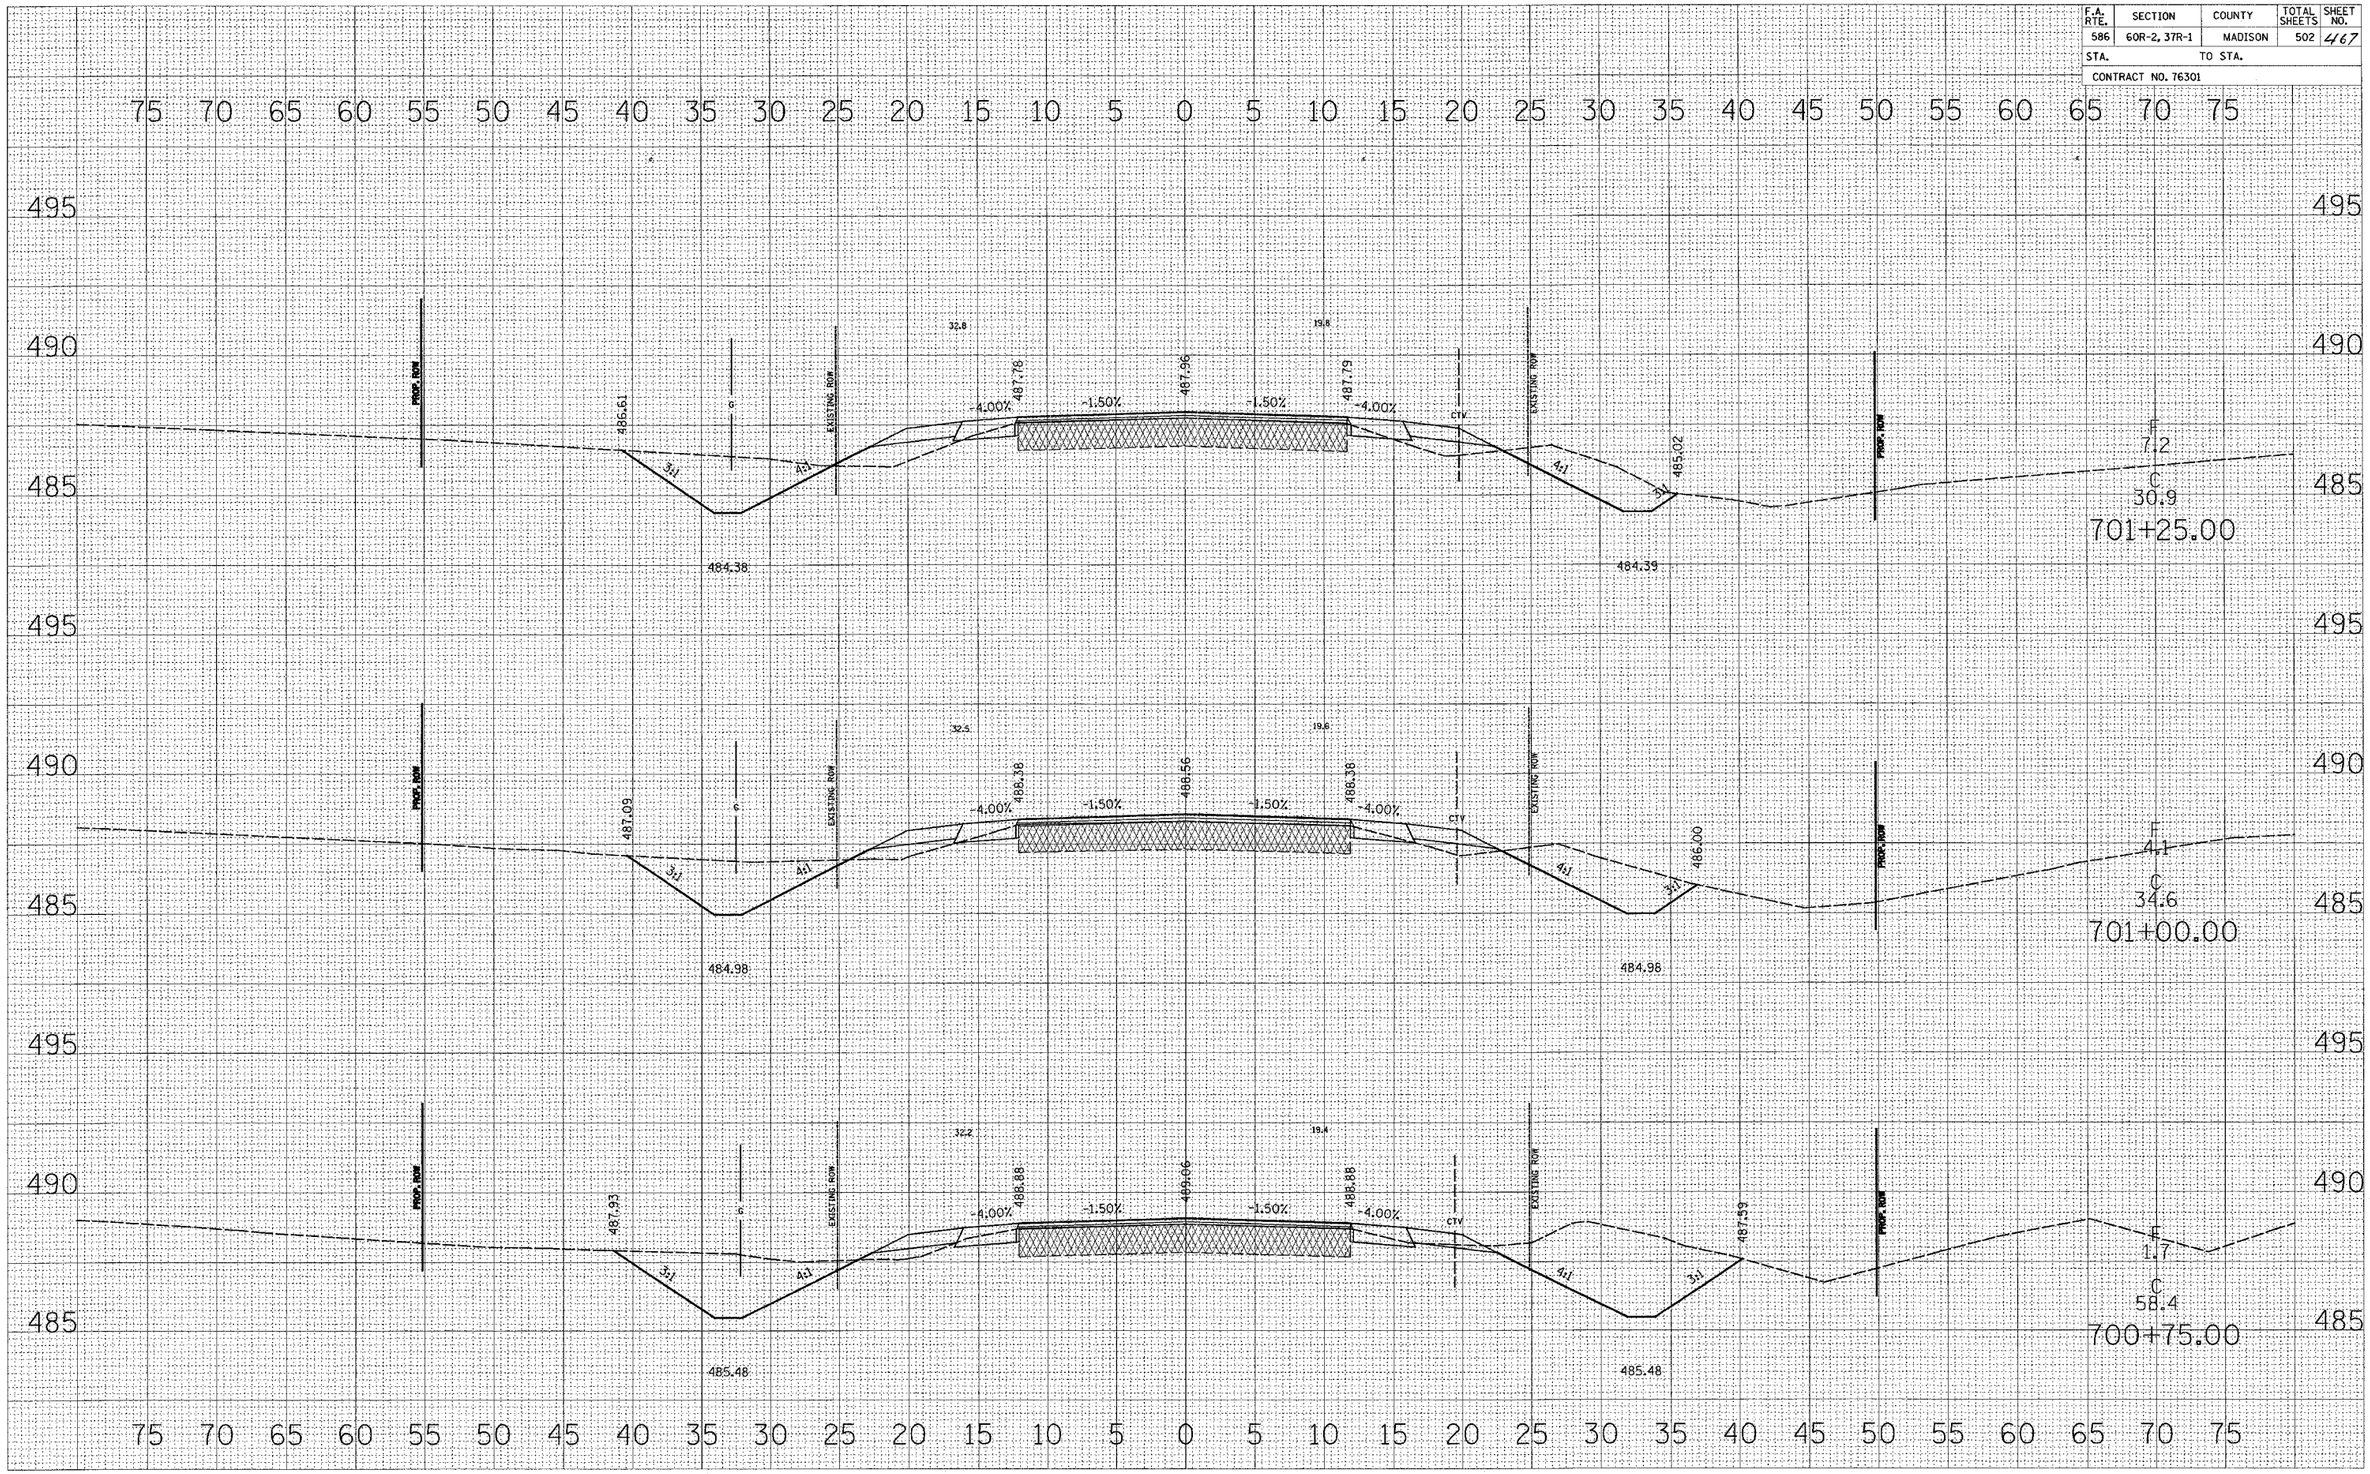
FINAL SURVEY	SURVEYED	BY:	DATE
	PLOTTED		
NOTE BOOK	TEMPLATE		
	AREAS		
NO.	AREAS CHECKED