F.A.U. RTE.	SECTION	COUNTY	TOTAL SHEETS	SHEET NO.
2585	00-00068-01-WR	COOK	145	29
STA.		TO STA.		
FED. ROAD DIST. NO.	ILLINOIS	FED. AID PROJECT		
CONTRACT NUMBER 83785				

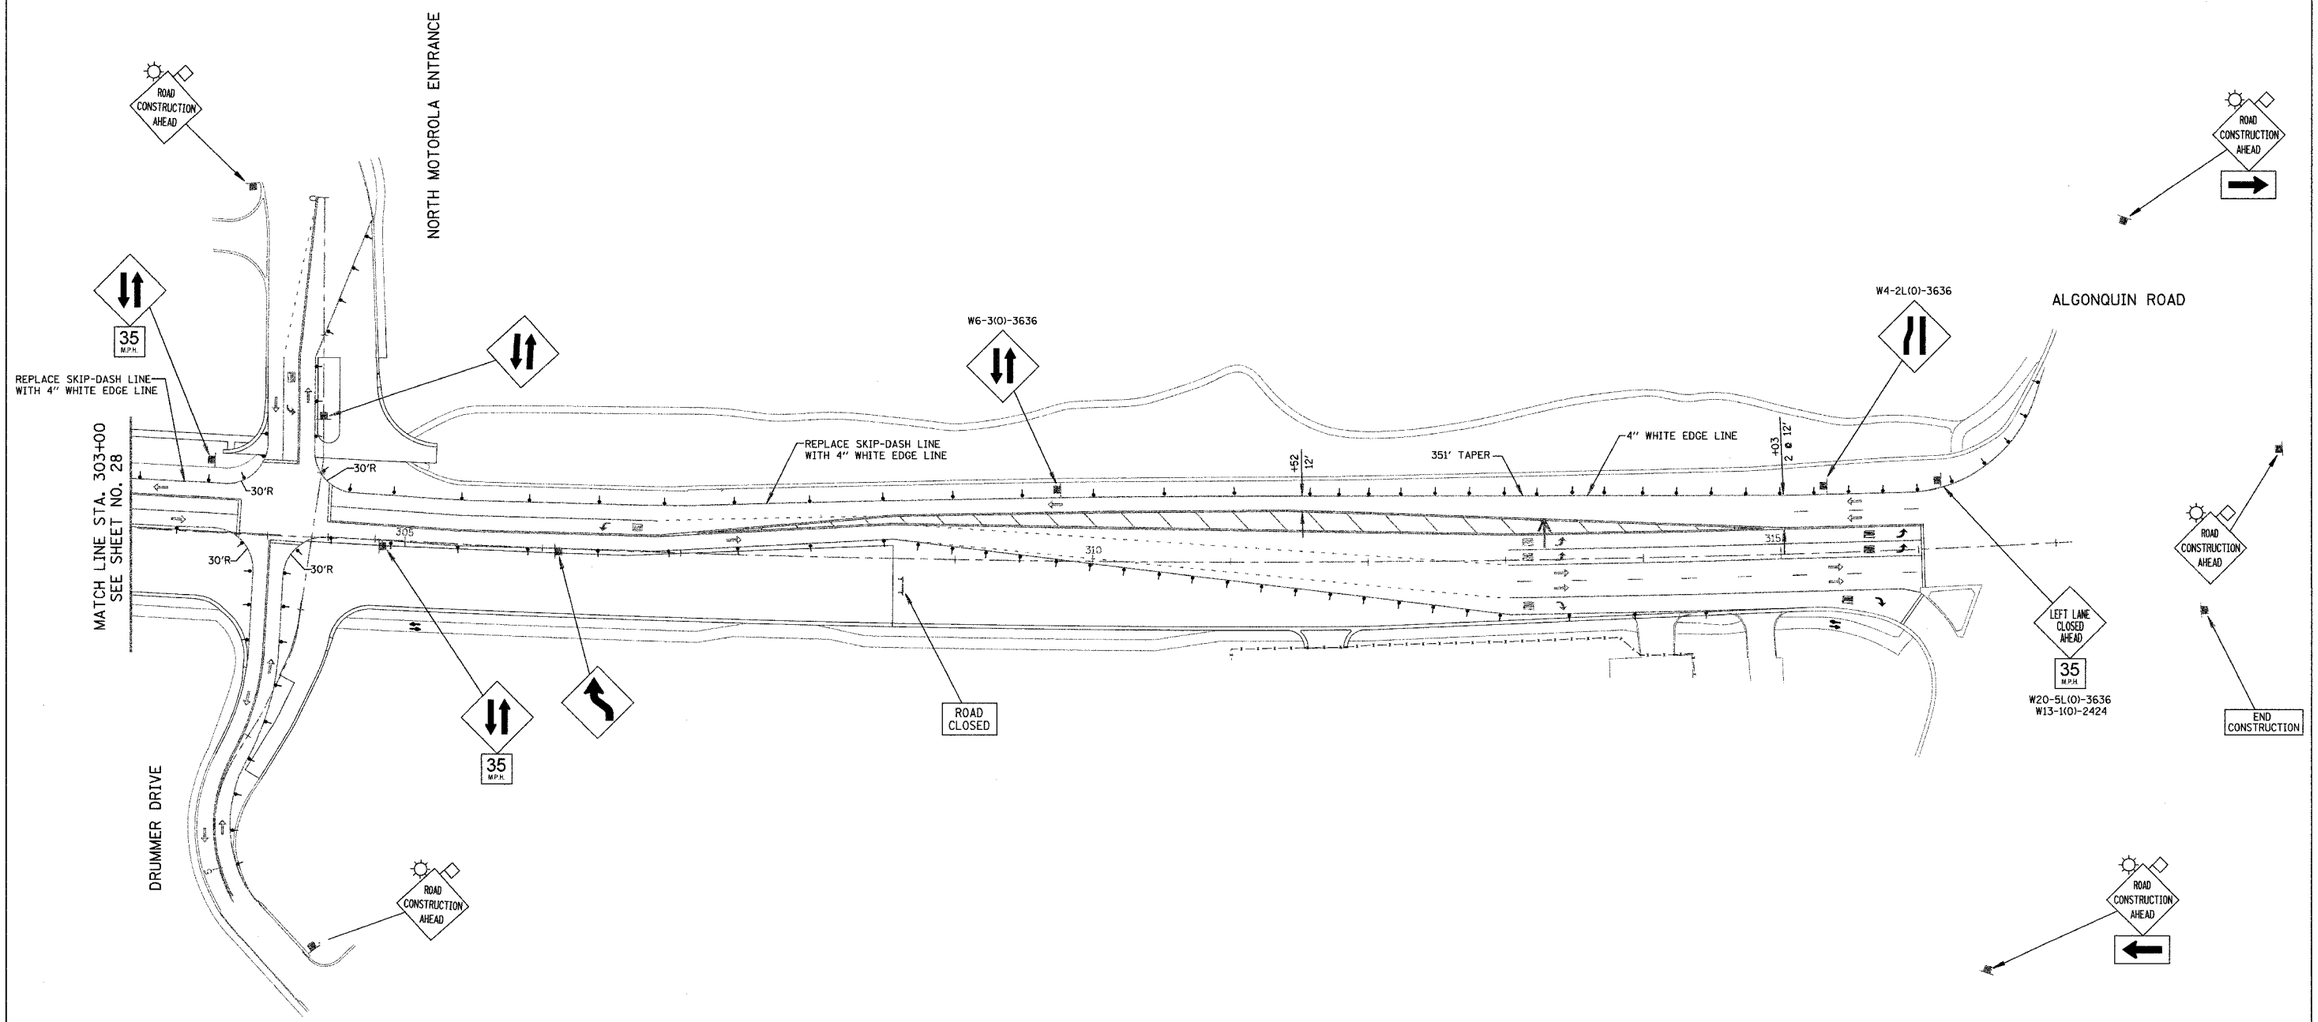

LEGEND

- DIRECTION OF SINGLE LANE OF VEHICULAR TRAFFIC DURING STAGE II-D
- PATH OPEN TO PEDESTRIAN & BICYCLE TRAFFIC DURING STAGE II-D
- TYPE II BARRICADES WITH MONO-DIRECTIONAL STEADY-BURN LIGHTS @ 50' CTRS. (25' SPACING IN TAPERS & CURVES)
- TEMPORARY TRAFFIC SIGN (TYPE & LEGEND AS SHOWN)
- ARROW BOARD

NOTE: SEE SHEET 37 FOR TYPICAL SECTIONS, GENERAL NOTES & CONSTRUCTION SEQUENCE.

ALL PAVEMENT MARKINGS & SIGNS NOT IDENTIFIED ON THIS SHEET ARE FROM STAGES II-B & II-C (SEE SHEETS 25 & 26 FOR DETAILS).

MEACHAM ROAD

REVISIONS	
NAME	DATE

ILLINOIS DEPARTMENT OF TRANSPORTATION

MEACHAM ROAD

SUGGESTED CONSTRUCTION PROCEDURE & MAINTENANCE OF TRAFFIC

STATION 303+00 TO ALGONQUIN ROAD

STAGE II-D

50 0 50
SCALE IN FEET

DESIGNED BY RJK

CHECKED BY RRM

DATE 12/20/04