NOTE: CONTRACTOR TO COORDINATE WITH UTILITY COMPANIES REGARDING RELOCATION OF UTILITIES.
SPECIAL NOTE TO THE STAGING OF OVERHEAD UTILITY POLES AND EMPLACEMENT OF EMBANKMENT.

UTILITIES ITEMS	EX	PR
Controller		
Double Handhole		
Fire Hydrant		
Handhole		

UTILITIES ITEMS	EX	PR
Light Pole		
Manhole		
Inlet		
Catch Basin		
Storm Sewer		
Irrigation Water Service Line		
4" Pipe Underdrain		

Item To Be Adjusted	ADJ
Item To Be Removed	R
Structure To Be Reconstructed	REC
Item To Be Abandoned	AB
Item To Be Relocated	REL

F.A.U. RTE.	SECTION	COUNTY	TOTAL SHEETS	SHEET NO.
2585	00-00068-01-WR	COOK	145	48
STA. 274+70	TO STA. 287+00			
FED. ROAD DIST. NO.	ILLINOIS	FED. AID PROJECT		
CONTRACT NUMBER 83785				

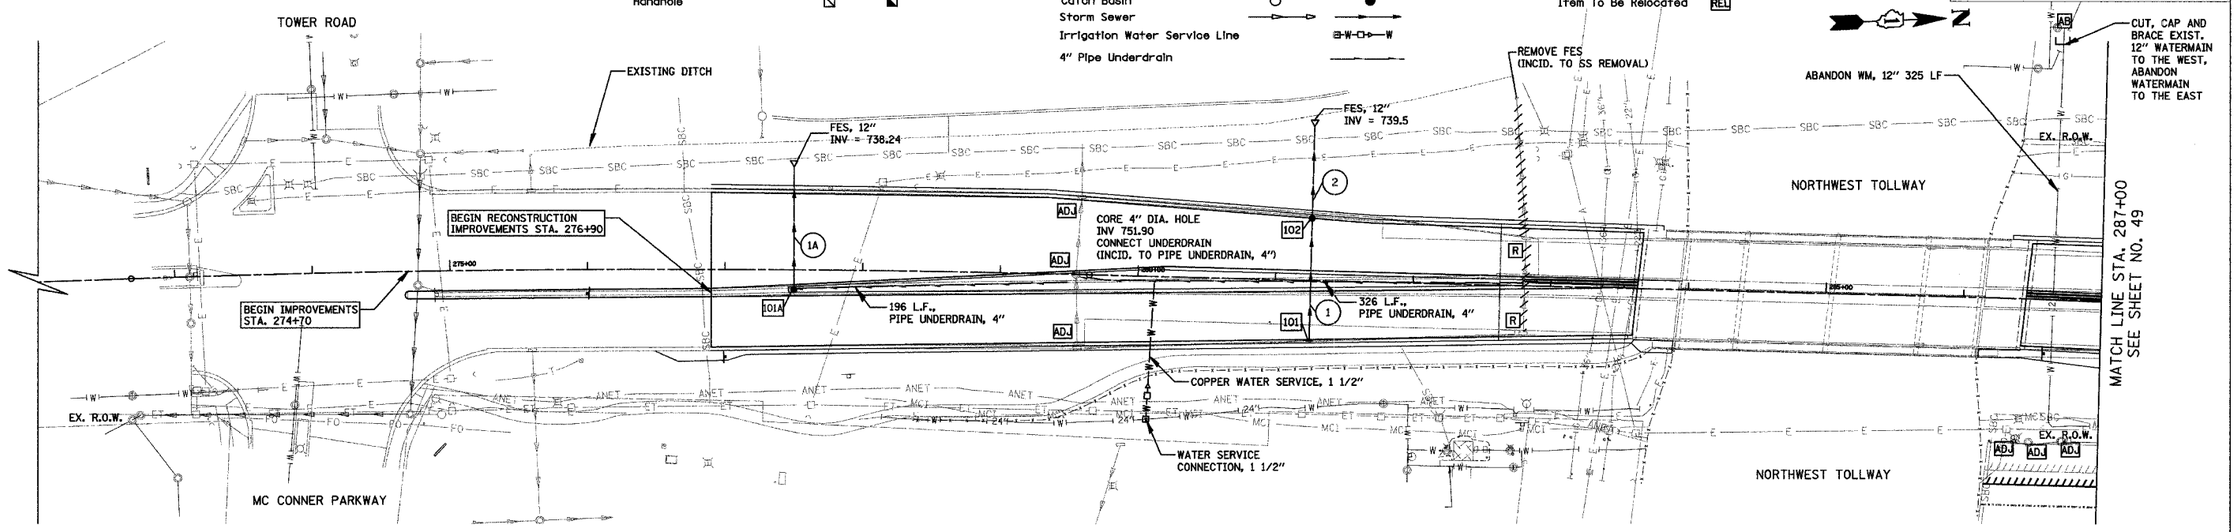

101A CB, TY C, TY 8 LID
STA. 277+50.0, 14.5' RT
RIM = 749.70
INV = 745.70 N
INV. = 745.70 W
(CORE NORTH INVERT - INCIDENTAL)

101 MNB1-3
INLET, TY A, TY 24 F&G
STA. 281+24.7, 42.6 RT
RIM = 756.92
INV = 754.00

102 MNB1-3
RDCB, TY A, 4'D, TY24 F&G
STA. 281+24.7, 45.5' LT
RIM = 756.85
INV = 753.15 (E)
INV = 753.05 (W)

1A 12" SS, CL. A, T-1
90' @ 1.00%, TBF = 12 CY

1 12" SS, CL. A, T-1
85' @ 1.00%, TBF = 12 CY

2 12" SS, CL. A, T-2
67' @ 20.2%, TBF = 0 CY

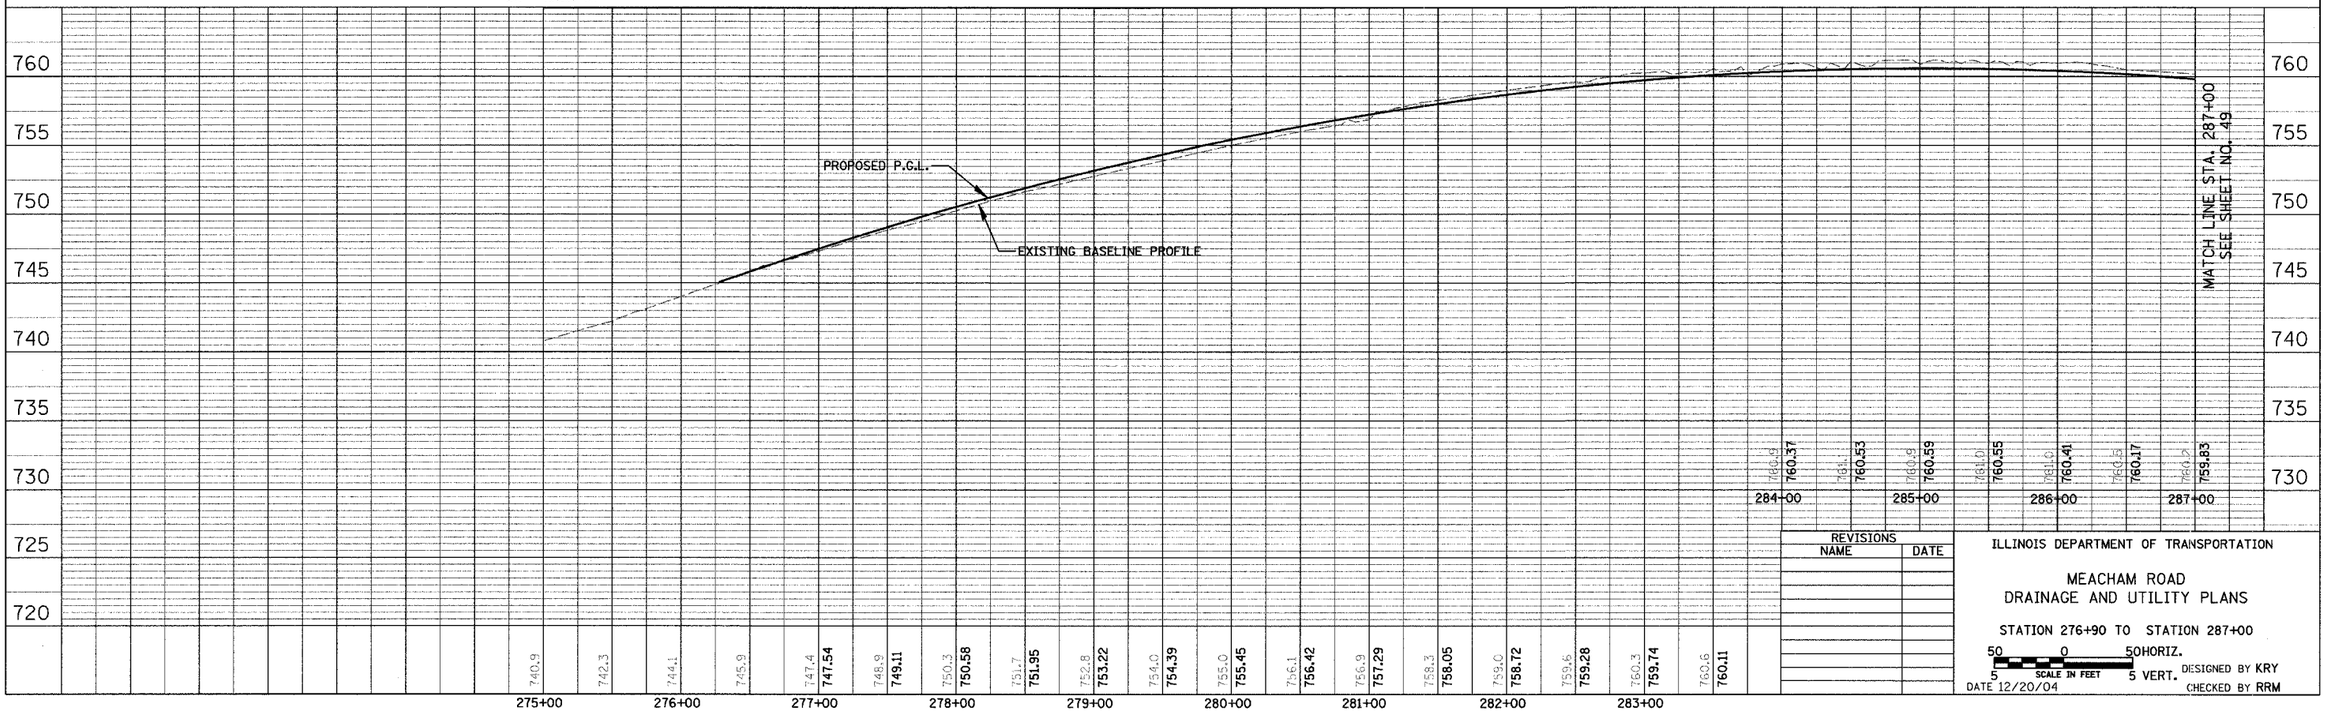

REVISIONS	
NAME	DATE

ILLINOIS DEPARTMENT OF TRANSPORTATION

MEACHAM ROAD
DRAINAGE AND UTILITY PLANS

STATION 276+90 TO STATION 287+00

50 0 50 HORIZ.
5 SCALE IN FEET 5 VERT.

DATE 12/20/04

DESIGNED BY KRY
CHECKED BY RRM