F.A.U. RTE.	SECTION	COUNTY	TOTAL SHEETS	SHEET NO.
2585	00-00068-01-WR	COOK	145	65
CONTRACT NO. 83785				

PROPOSED LANDSCAPING

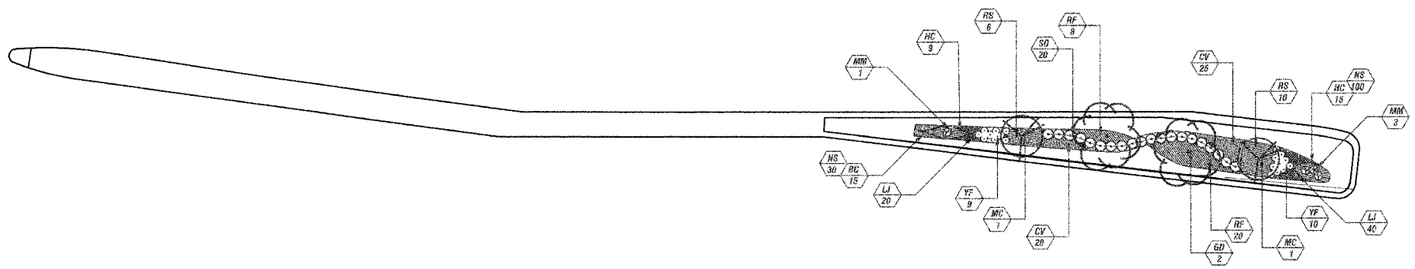

PLANT LIST FOR MEDIAN #3

PLANT LIST				PLANT LIST				PLANT LIST				PLANT LIST			
KEY	COMMON NAME	BOTANICAL NAME	QTY	KEY	COMMON NAME	BOTANICAL NAME	QTY	KEY	COMMON NAME	BOTANICAL NAME	QTY	KEY	COMMON NAME	BOTANICAL NAME	QTY
SHADE TREES				SHRUBS				PERENNIALS				PERENNIALS			
GS	SHADEMASTER HONEYLOCUST	GLEDITSIA TRIACANTHOS 'SHADEMASTER'	-	HA	ANNABELLE HYDRANGEA	HYDRANGEA ARBORESCENS 'ANNABELLE'	-	HS	STELLA D'ORO DAYLILY	HEMEROCALLIS 'STELLA D'ORO'	-	CV	ZAGREB COREOPSIS	COREOPSIS VERTICILLATA 'ZAGREB'	45
GD	KENTUCKY COFFEETREE	GYMNOCLADUS DIOICUS	2	RC	CAREFREE BEAUTY SHRUB ROSE	ROSA RUGOSA 'CAREFREE BEAUTY'	-	HC	CHICAGO APACHE DAYLILY	HEMEROCALLIS 'CHICAGO APACHE'	24	HM	PURPLE PALACE CORAL BELLS	HEUCHERA MICRANTHA 'PURPLE PALACE'	-
ORNAMENTAL TREES				RS	SCARLET MEDILAND SHRUB ROSE	ROSA RUGOSA 'SCARLET MEDILAND'	16	HK	CHICAGO ORCHID DAYLILY	HEMEROCALLIS 'CHICAGO ORCHID'	-				
MC	CHAPARRAL WEEPING MULBERRY	MORUS ALBA 'CHAPARRAL'	2	VC	CHICAGO LUSTRE VIBURNUM	VIBURNUM DENTATUM 'CHICAGO LUSTRE'	-	PL	LONGIN RUSSIAN SAGE	PEROVSKIA ATRIPLICIFOLIA 'LONGIN'	-				
SR	IVORY SILK JAPANESE TREE LILAC	SYRINGA RETICULATA 'IVORY SILK'	-	RA	GRO-LOW SUMAC	RHUS AROMATICA 'GRO-LOW'	-	LJ	JOHN BIRCH LILY-TURF	LIRIOPE 'JOHN BIRCH'	60				
ORNAMENTAL GRASSES				YF	ADAM'S NEEDLE YUCCA	YUCCA FILIMENTIOSA 'ADAM'S NEEDLE'	19	AS	PAPRIKA YARROW	ACHILLEA x HYBRIDA 'PAPRIKA'	-				
CA	KARL FOERSTER'S CALAMAGROSTIS	CALAMAGROSTIS ARUNDINACEA	-	SO	INDIAN CURRANT CORALBERRY	SYMPHORICARPOS ORBICULATUS	20	SS	AUTUMN JOY SEDUM	SEDUM SPECTIBILE 'AUTUMN JOY'	-				
		'KARL FOERSTERS'		BULBS				RF	GOLDSTURM RUDBECKIA	RUDBECKIA FULGIDA 'GOLDSTURM'	28				
MM	MAIDEN GRASS	MISCANTHUS SINENSIS 'GRACILLIMUS'	4	NI	ICE FOLLIES DAFFODIL (BY OTHERS)	NARCISSUS 'ICE FOLLIES'	-	BC	EVENING GLOW BERGENIA	BERGENIA CORDIFOLIA 'EVENING GLOW'	15				
				NS	SCARLET O'HARA DAFFODIL (BY OTHERS)	NARCISSUS 'SCARLET O'HARA'	130								

PROPOSED IRRIGATION

IRRIGATION LEGEND

- [2] CONTROLLER (NUMBER DENOTES NUMBER OF ZONES)
- 1-1/2" BACKFLOW PREVENTER
- 1" QUICK COUPLER
- CURB STOP
- ELECTRIC VALVE (ALL VALVES 1" SIZE)
- 1" PIPE SIZE (DIAMETER AS INDICATED)
- POP-UP SPRAY HEAD (SIZE INDICATED)

NOTES:

1.) ALL POP-UP SPRAY HEADS ARE TO BE TWELVE INCHES (12") IN HEIGHT UNLESS OTHERWISE NOTED.

2.) SEE IRRIGATION DETAILS FOR WATER TAP COMPLETE AND ELECTRIC VALVE INSTALLATION.

3.) SEE DRAINAGE AND UTILITY SHEETS FOR WATER SERVICE CONNECTION LOCATIONS

IRRIGATION QUANTITIES					
ITEM	MEDIAN NUMBER				TOTAL
	1	2	3	4	
1804-8H	4	20	1	-	25
1812-8H	20	31	3	8	62
1804-8HV	-	-	2	3	5
1804-10H	9	-	-	-	9
1812-10H	9	-	3	7	19
1804-12H	9	-	-	-	9
1812-12H	24	-	5	7	36
1804-12HV	-	-	-	1	1
1812-12HV	-	-	1	1	2
1812-15H	-	-	8	10	18
1804-15SST	4	2	-	2	8
1812-15SST	-	2	-	-	2
1804-15CST	6	9	1	13	29
1804-15EST	2	2	1	1	6
1" VALVE	4	3	2	3	12
1" PE PIPE	885	780	260	565	2490
1-1/4" PE PIPE	400	205	50	325	980

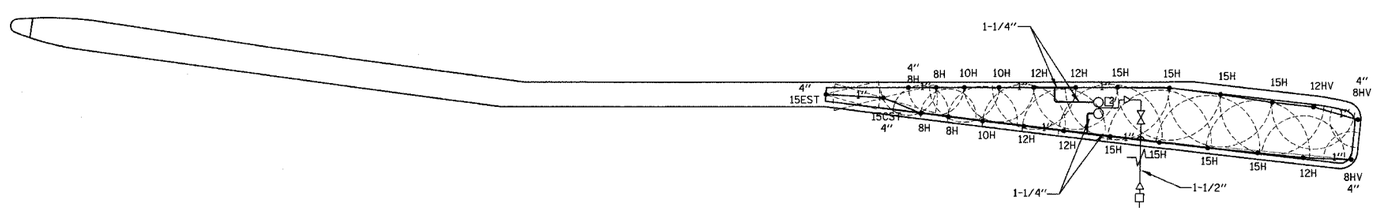

VILLAGE OF SCHAUMBURG
Engineering Department
101 Schaumburg Court
Schaumburg, IL 60193-7806

PROJECT: MEACHAM ROAD - NORTH (TOWER TO ALGONQUIN)

NO.	DATE	NATURE OF REVISION	CHKD.

FILE NAME $FILES

DSGN. / DWN. / CHKD. / SCALE: / DATE: 12/20/04

TITLE: MEDIAN #3

PROJECT NO.

SHEET 65 OF 145

DRAWING NO.