12/9/2004

F.A.P RTE.	SECTION	COUNTY	TOTAL SHEETS	SHEET NO.
711	115(BY,BY-1)BR	VERMILION	93	17
STA. 283+50.00	TO STA. 289+00.00			
FED. ROAD DIST. NO. 7	ILLINOIS	FED. AID PROJECT		

CONTRACT NO. 90843

SEC. 2, T 21 N, R 13 W, OF THE 2nd P.M.

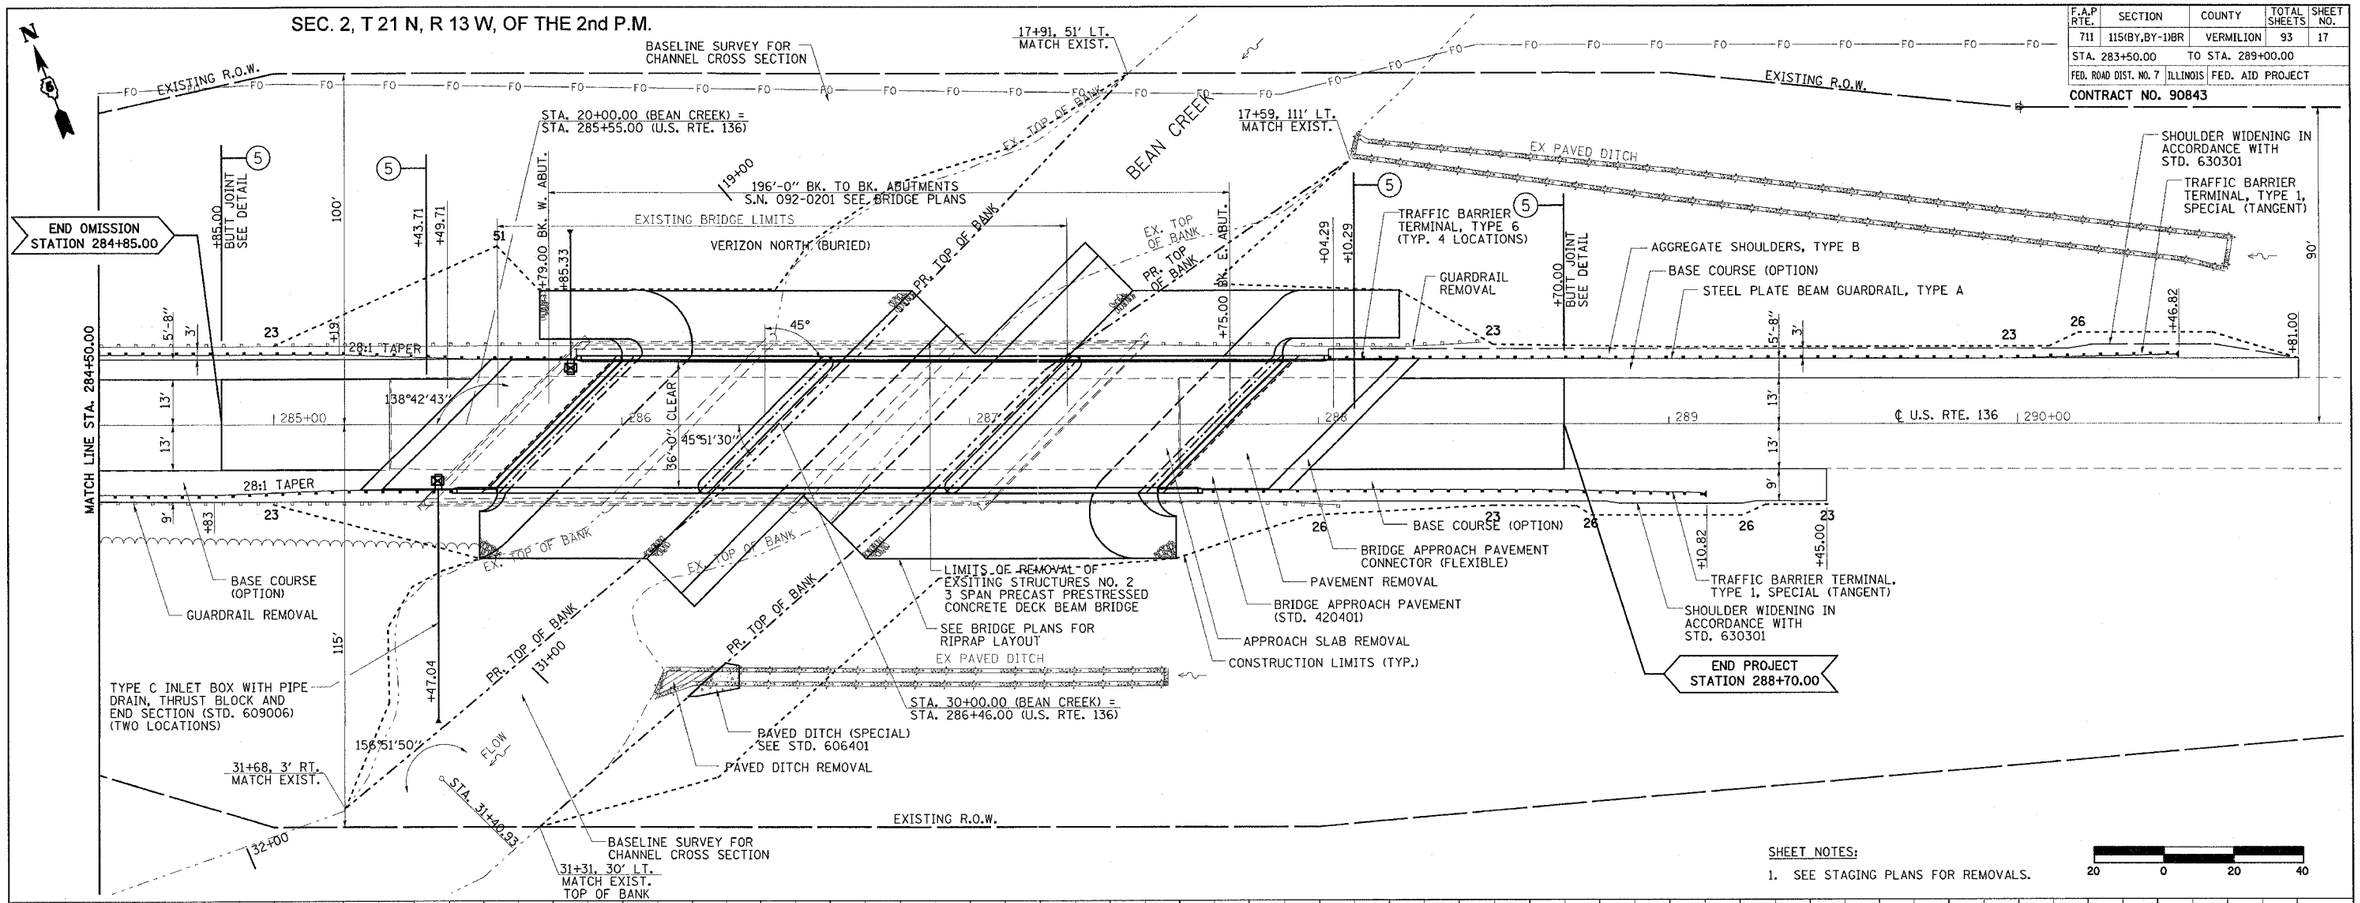

SHEET NOTES:

1. SEE STAGING PLANS FOR REMOVALS.

20 0 20 40

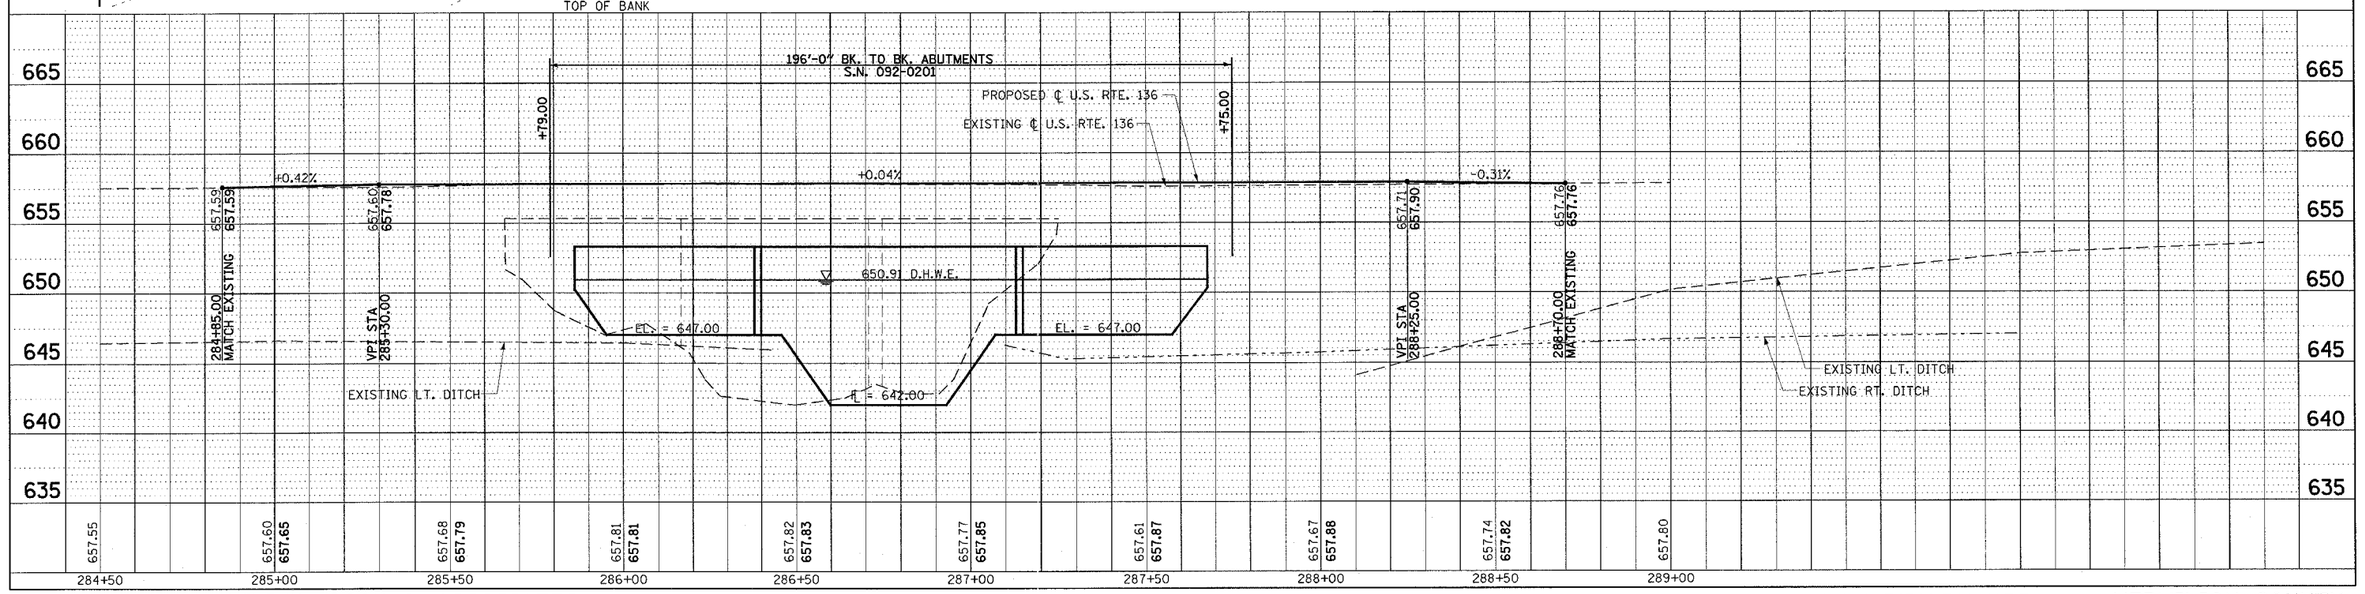

BLANK, WESSELINK, COOK & ASSOCIATES ENGINEERS - CONSULTANTS DECATUR, ILLINOIS

FAP ROUTE 711 (US ROUTE 136) SECTION 115(BY,BY-1)BR VERMILION COUNTY

c:\projects\d503396\consultantfinal\pp20.dgn