CONTRACT # 91260

F. A. RTE.	SECTION	COUNTY	TOTAL SHEETS	SHEET NO
T.R. 408	98-02117-00-BR	SHELBY	14	9
STA. 12+50	TO STA. 13+00			
ROAD DISTRIST	ILLINOIS	BIG SPRING		

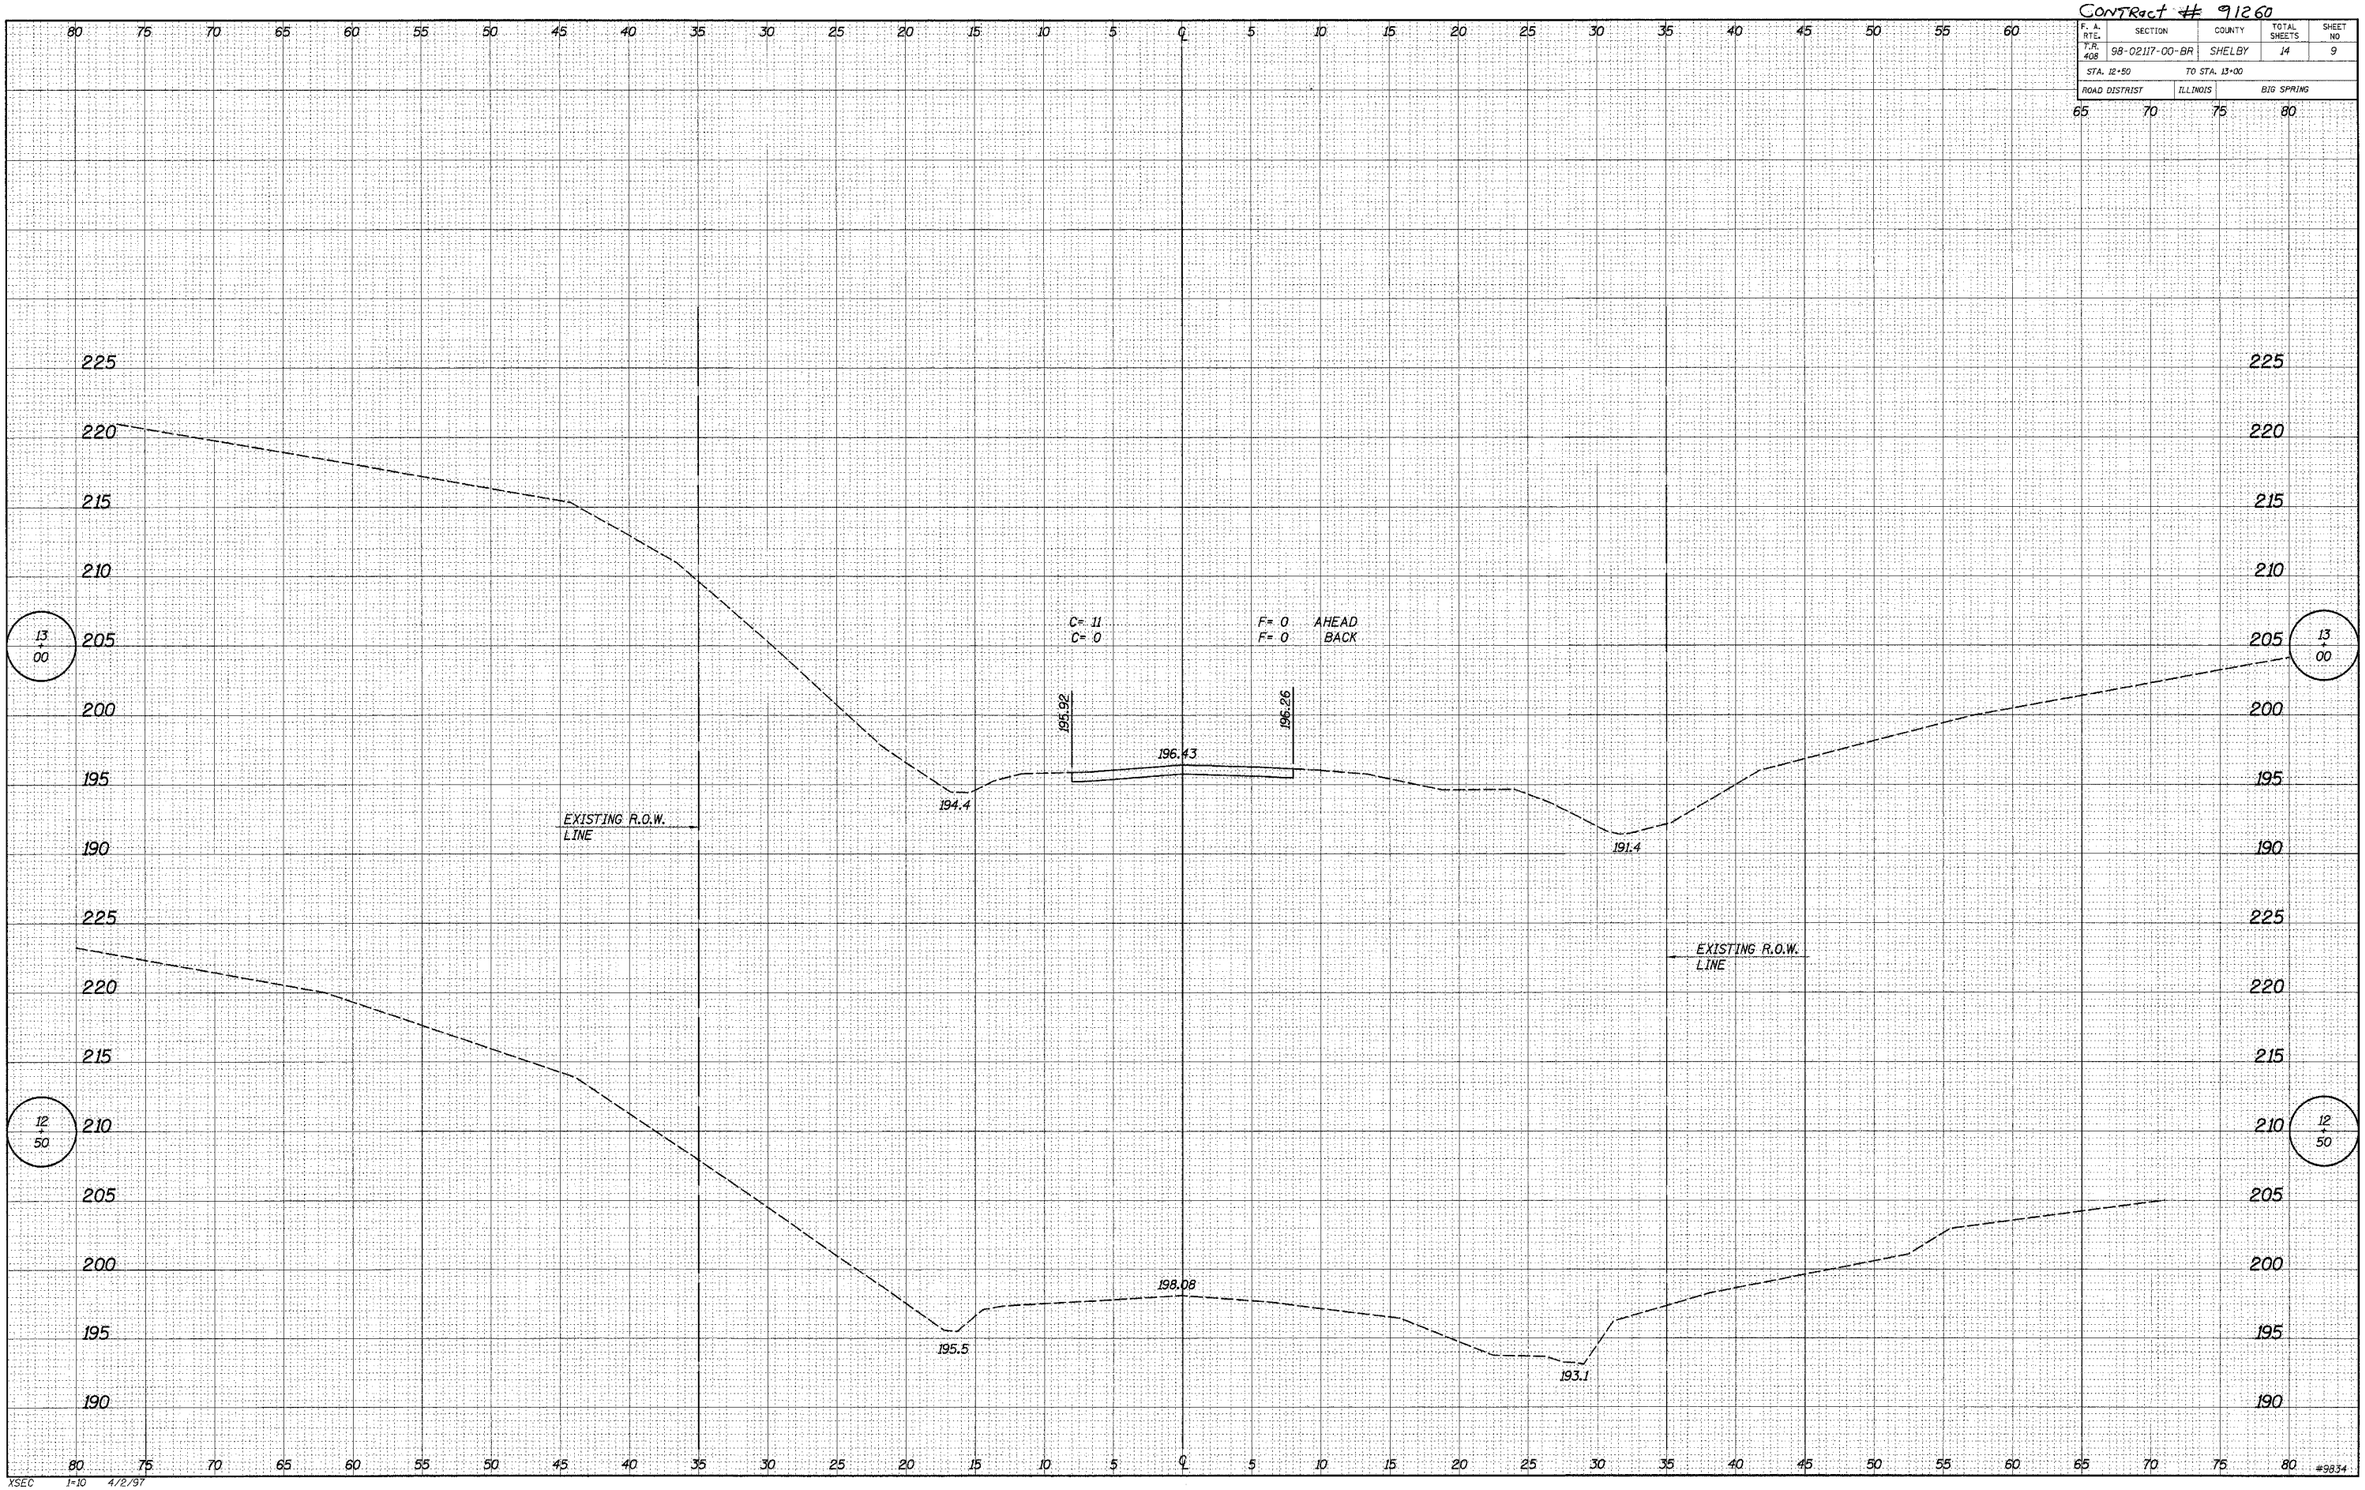

FINAL SURVEY
NOTE BOOK NO.
SURVEYED
PLOTTED
TEMPLATE
AREAS
AREAS CHECKED
BY
DATE

ORIGINAL SURVEY
NOTE BOOK NO.
SURVEYED
PLOTTED
TEMPLATE
AREAS
AREAS CHECKED
BY
DATE