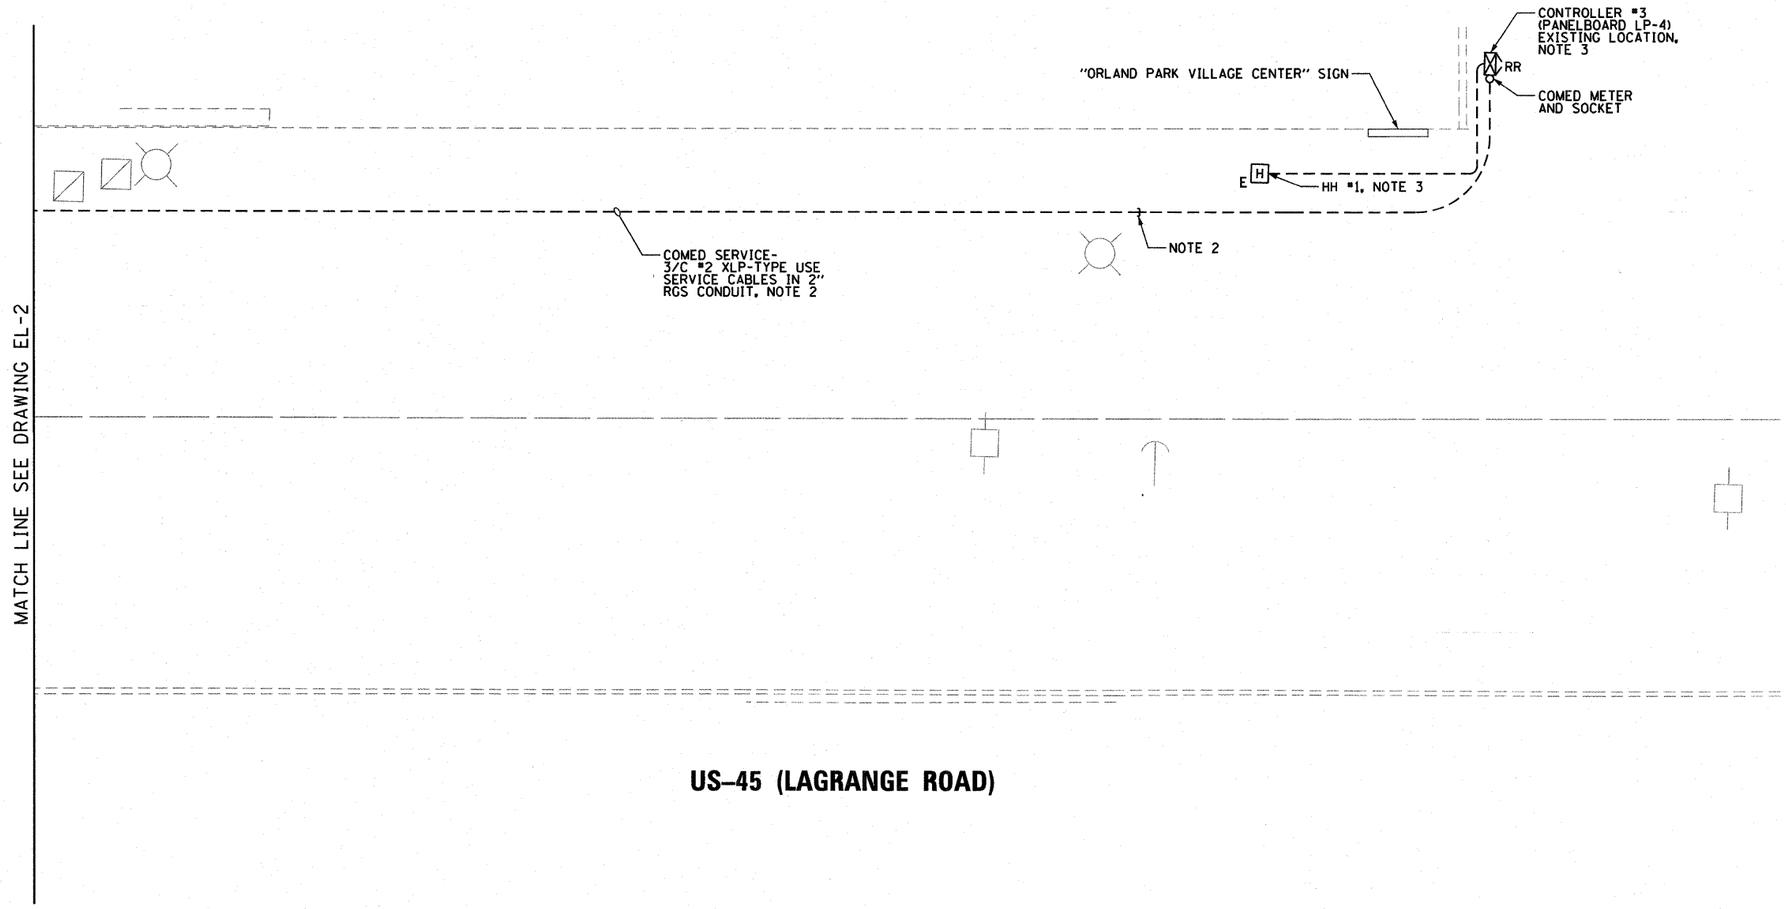

NOTES:

1. SEE DRAWING GE-1 FOR ELECTRICAL SYMBOL LIST, ABBREVIATIONS, AND GENERAL NOTES.
2. CONTRACTOR SHALL HAVE COMED DISCONNECT SERVICE WIRES FOR CONTROLLER #3 AT SERVICE TRANSFORMER IDENTIFIED ON DRAWING EL-2. PULL BACK COMED SERVICE WIRES TO SERVICE TRANSFORMER. CUT 2" CONDUIT, AND REMOVE TO EXISTING CONTROLLER #3 LOCATION. THE COST OF THIS WORK SHALL BE INCLUDED IN THE COST OF "RELOCATE ELECTRIC SERVICE" PAY ITEM. SEPARATE PAYMENT WILL NOT BE MADE.
3. CONTRACTOR SHALL REMOVE EXISTING FOUNDATION FOR LIGHTING CONTROLLER #3, UNDER THE "REMOVAL OF LIGHTING CONTROLLER FOUNDATION" PAY ITEM. TAG LOAD WIRES AND PULL LOAD WIRES BACK TO HH #1. REMOVE 2½" PVC CONDUIT BETWEEN EXISTING CONTROLLER LOCATION AND HH #1. ALL WORK SHALL BE INCLUDED IN THE "RELOCATE EXISTING LIGHTING CONTROLLER" PAY ITEM. SEPARATE PAYMENT WILL NOT BE MADE.

N

10 0 10 20 30 40 50
SCALE IN FEET

McDonough Associates Inc.
Engineers / Architects
130 East Randolph Street, Chicago, Illinois 60601

FILE NAME = D160K64-SHT-EL3.dgn	USER NAME = jlatour	DESIGNED - JLW	REVISED -	STATE OF ILLINOIS DEPARTMENT OF TRANSPORTATION	MULTI-USE PATH LIGHTING CONTROLLER #3 ELECTRICAL DEMOLITION PLAN	F.A.P RTE.	SECTION	COUNTY	TOTAL SHEETS / SHEET NO.
		DRAWN - CJM	REVISED -			330	73 R-B	COOK	136 / 41
	PLOT SCALE = 1:10	CHECKED - KMY	REVISED -				EL-3	CONTRACT NO. 60K64	
	PLOT DATE = 1/27/2011	DATE - 12/17/10	REVISED -		SCALE: 1" = 10' SHEET NO. 2 OF 2 SHEETS STA. TO STA.		ILLINOIS	FED. AID PROJECT	