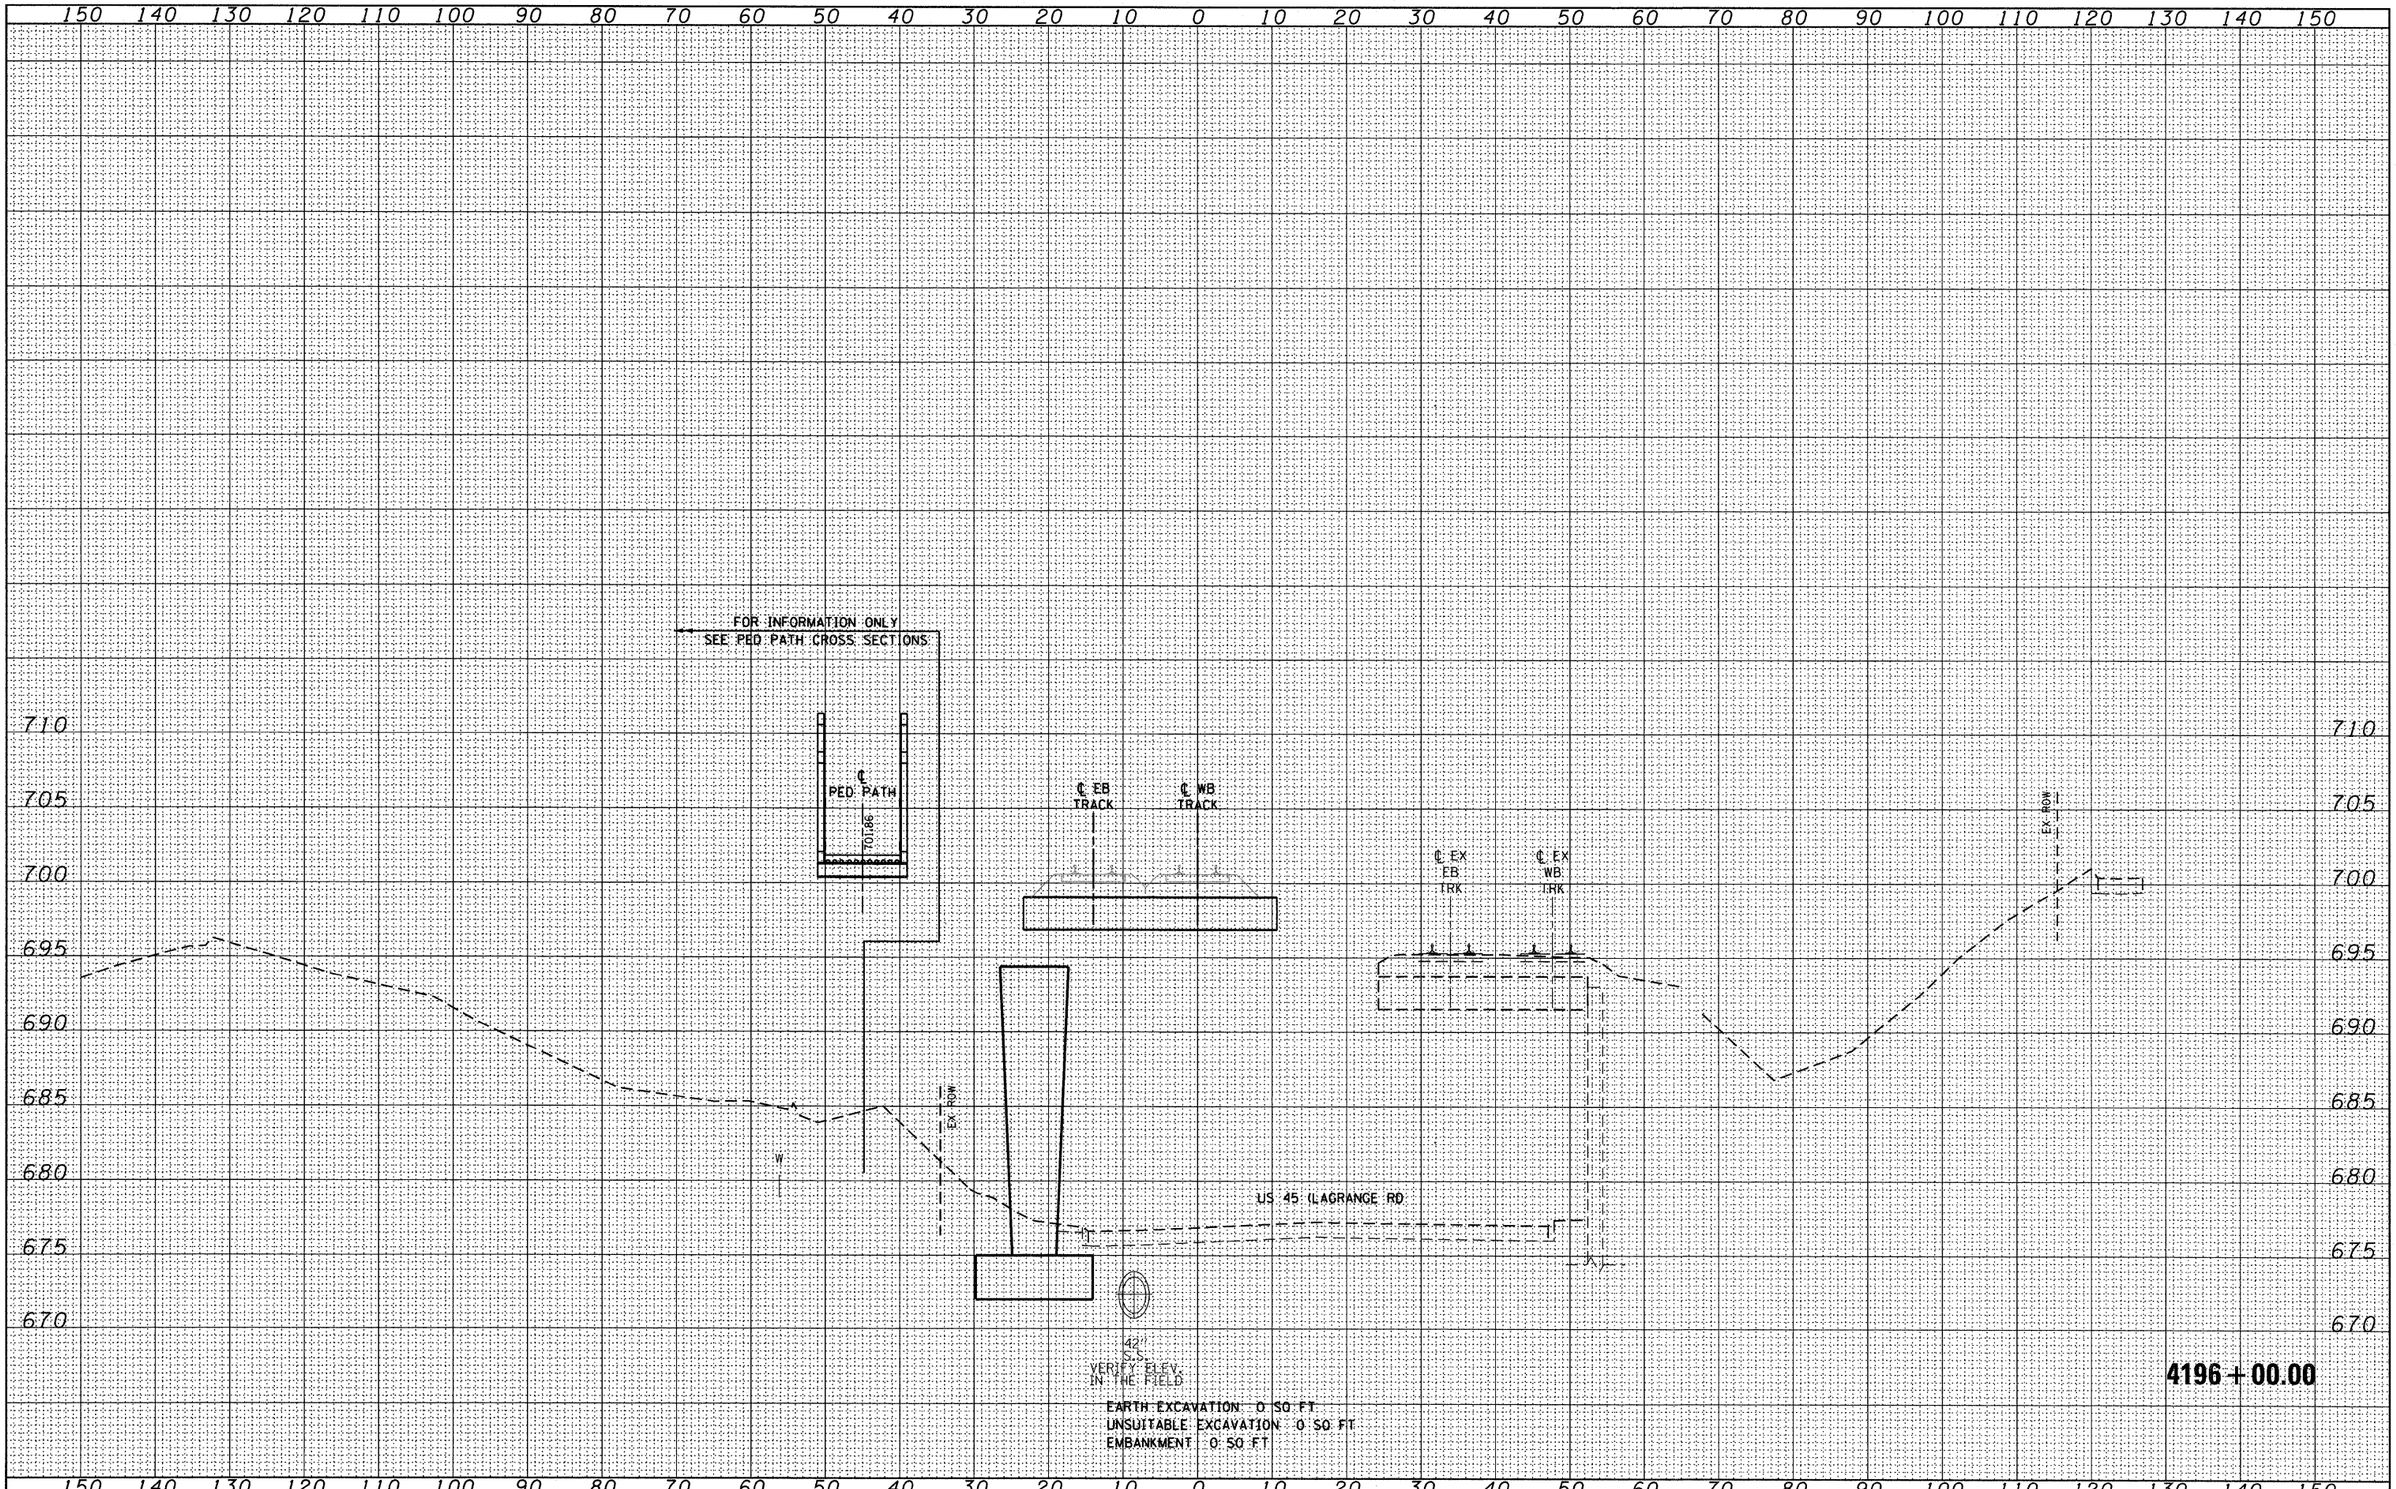

EARTH EXCAVATION 0 SQ FT
UNSUITABLE EXCAVATION 0 SQ FT
EMBANKMENT 0 SQ FT

FINAL SURVEY	BY	DATE
SURVEYED		
PLOTTED		
TEMPLATE		
AREAS		
AREAS CHECKED		
NOTE BOOK NO.		

ORIGINAL SURVEY	BY	DATE
SURVEYED		
PLOTTED		
TEMPLATE		
AREAS		
AREAS CHECKED		
NOTE BOOK NO.		

McDonough Associates Inc.
Engineers / Architects
130 East Randolph Street Chicago, Illinois 60601

FILE NAME = D160K64-SHT-XSSHT01.dgn	USER NAME = jlatour	DESIGNED - BFH	REVISED -
		DRAWN - BFH	REVISED -
	PLOT SCALE = 1:10	CHECKED - MJT	REVISED -
	PLOT DATE = 1/27/2011	DATE - 12/17/10	REVISED -

STATE OF ILLINOIS
DEPARTMENT OF TRANSPORTATION

METRA RAILROAD CROSS SECTIONS

SCALE: 1"=10' H; 1"=5' V | SHEET NO. 4 OF 10 SHEETS | STA. 4196+00.00 TO STA. 4196+00.00

F.A.P RTE.	SECTION	COUNTY	TOTAL SHEETS	SHEET NO.
330	73 R-B	COOK	136	122
	XS-R-04	CONTRACT NO. 60K64		
		ILLINOIS FED. AID PROJECT		