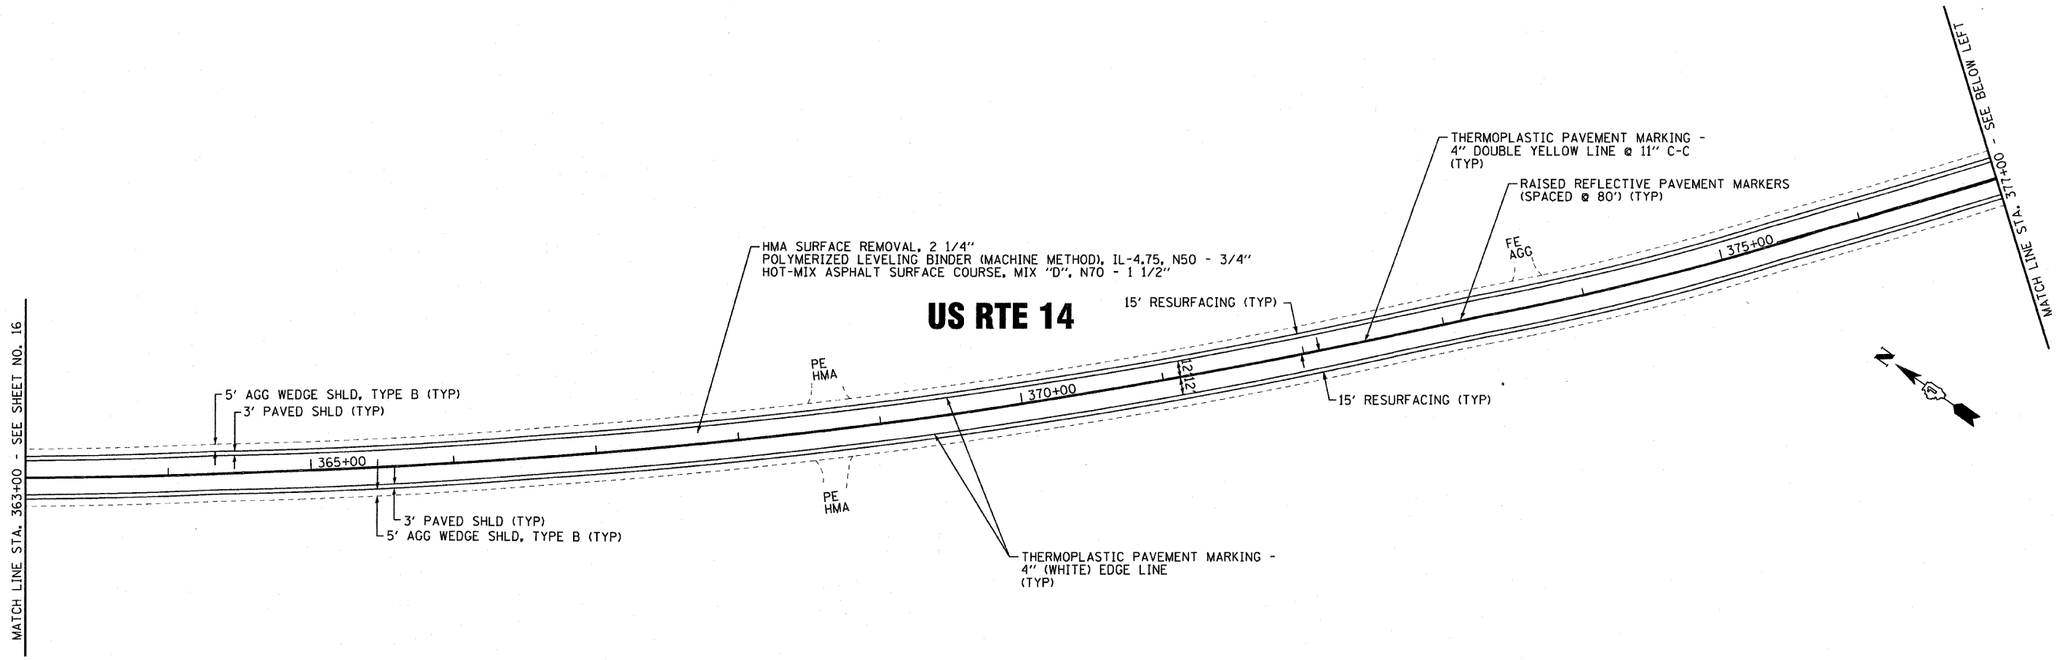

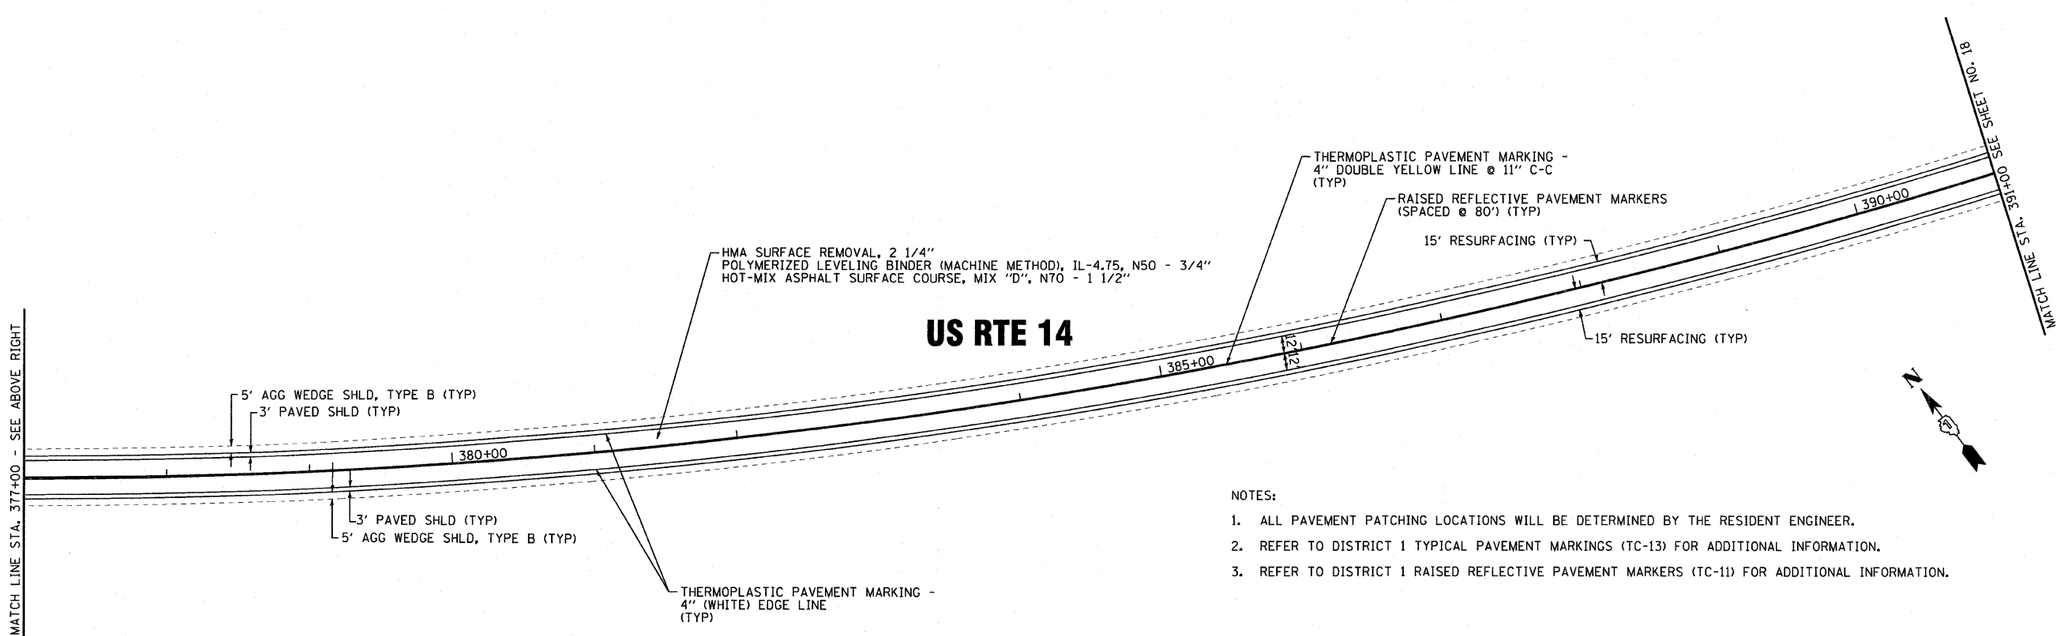

NOTES:

1. ALL PAVEMENT PATCHING LOCATIONS WILL BE DETERMINED BY THE RESIDENT ENGINEER.
2. REFER TO DISTRICT 1 TYPICAL PAVEMENT MARKINGS (TC-13) FOR ADDITIONAL INFORMATION.
3. REFER TO DISTRICT 1 RAISED REFLECTIVE PAVEMENT MARKERS (TC-11) FOR ADDITIONAL INFORMATION.

COPYRIGHT © 2010, BY BAXTER & WOODMAN, INC.
STATION: 0.000 - PATTERN: BW_PLAN.dgn
LICENSE NO.- 184-001121 - EXPIRES 4/30/2011
SCALE: 0/25/2010 10:16:20 AM

BAXTER & WOODMAN Consulting Engineers

DESIGNED -	DSH	REVISED -	
DRAWN -	RKM / CJC	REVISED -	
CHECKED -	RWL	REVISED -	
DATE -	11-01-10	FILE -	100153-W01-PLAN-9.sht

STATE OF ILLINOIS
DEPARTMENT OF TRANSPORTATION

US ROUTE 14
PARK LANE DRIVE TO IL ROUTE 47
ROADWAY & PAVEMENT MARKING PLAN

SCALE: 1" 50' | STA. 363+00 TO STA. 391+00

F.A.P RTE.	SECTION	COUNTY	TOTAL SHEETS	SHEET NO.
305	28 R-2 RS-3	McHENRY	32	17
C-91-609-10		CONTRACT NO. 60K84		
FED. ROAD DIST. NO. 1	ILLINOIS	FED AID PROJECT		