F.A.I. RTE.	SECTION	COUNTY	TOTAL SHEETS	SHEET NO
55	2010-079-RS	*	90	41
STA.		TO STA.		
FED. ROAD DIST. NO.	ILLINOIS	FED. AID PROJECT		

* COOK / DUPAGE

SYMBOL	LEGEND
▢	INDUCTION LOOP
○	ROUND INDUCTION LOOP
⊠	TSC CABINET
-O-	TELEPHONE SERVICE
-□-	SERVICE INSTALLATION
J	JUNCTION BOX
▣	HEAVY DUTY HAND HOLE
— —	POLYETHYLENE DUCT
— -	GALVANIZED STEEL CONDUIT
(E)	EXISTING
(P)	PROPOSED
(I)	INSTALL
(R)	REMOVE
P	PUSHED
T	TRENCHED

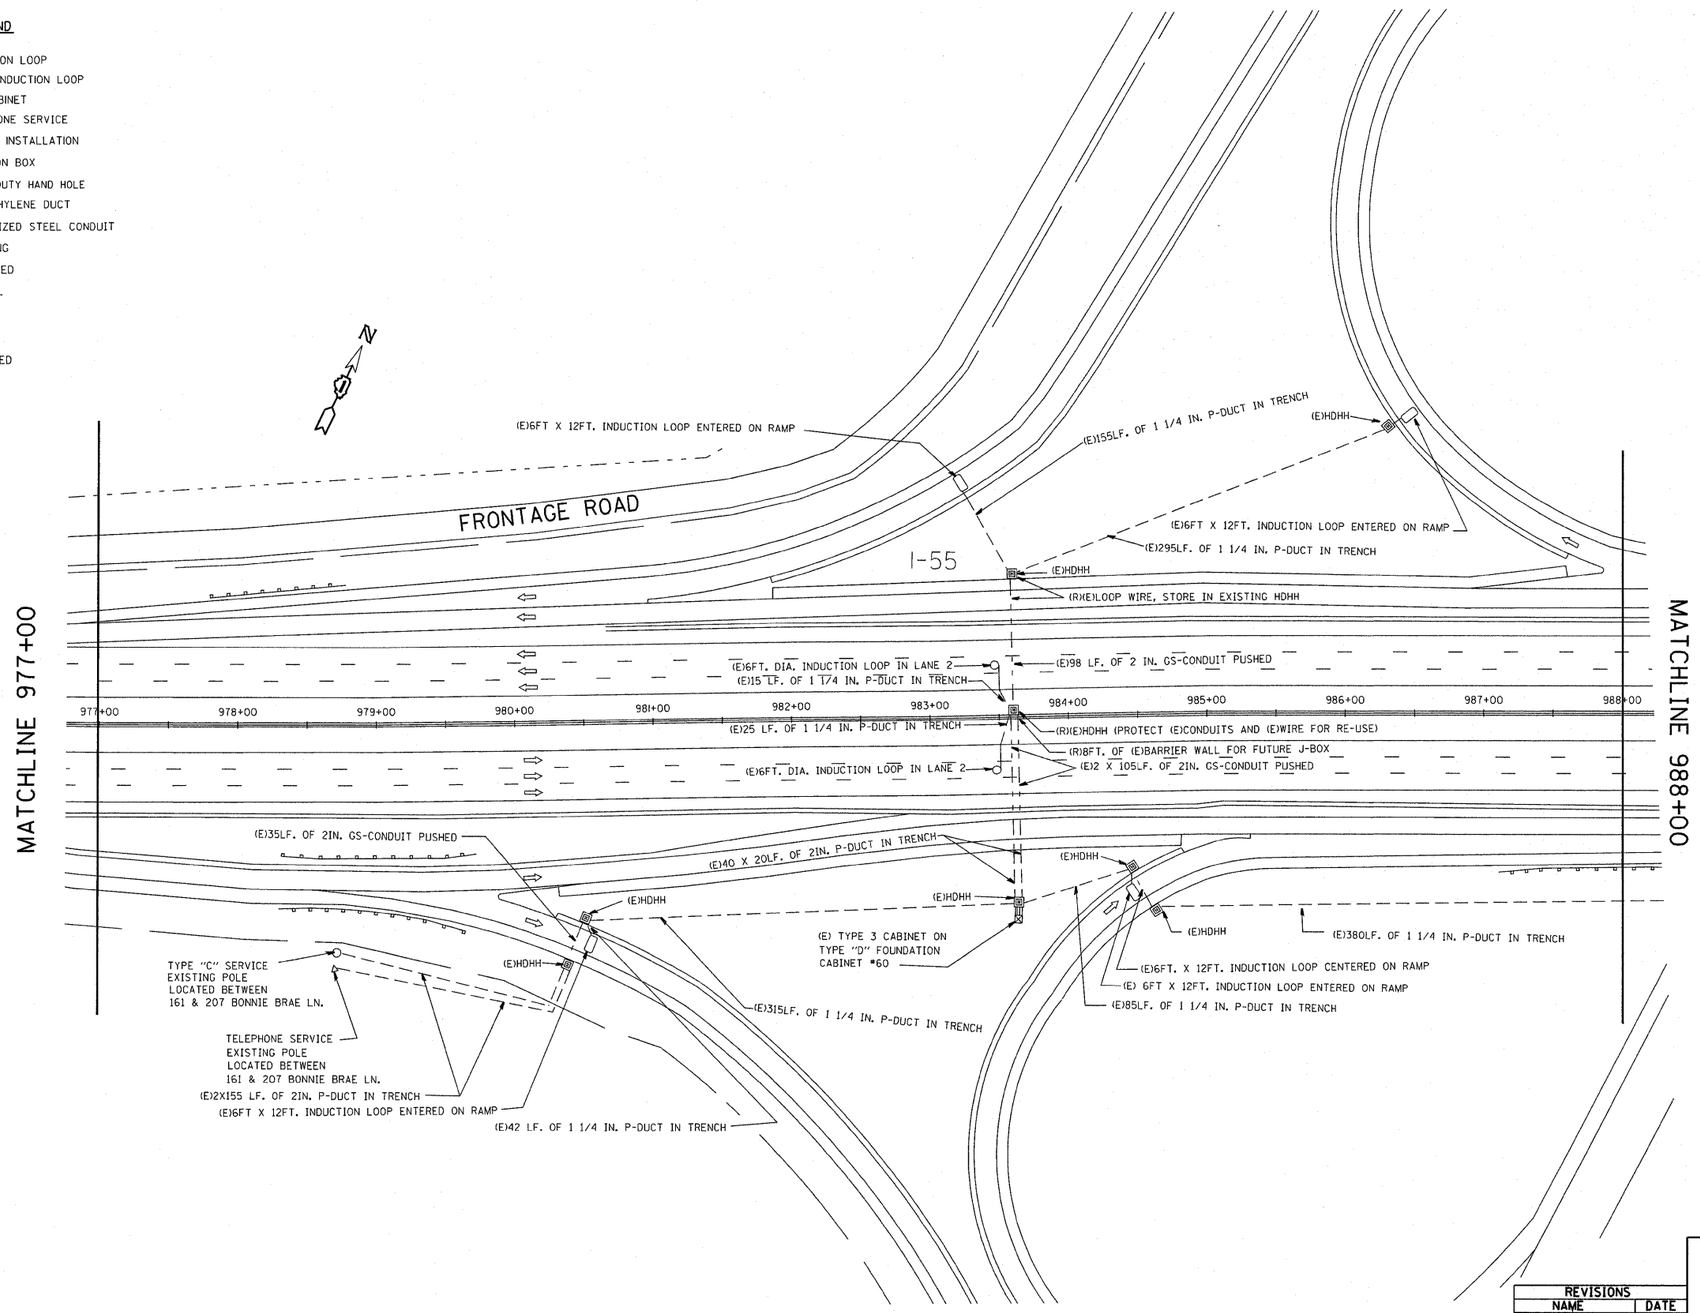

EXISTING/REMOVAL

REVISIONS	
NAME	DATE
J.G.	12-94
J.G.	05-08-95
T.C.	05-31-95
J.G.	10-29-2010

ILLINOIS DEPARTMENT OF TRANSPORTATION
TRAFFIC SYSTEMS CENTER
I-55 STEVENSON

ILLINOIS ROUTE 83 (WEST) INSTALLATION

SCALE: VERT. 50:1 HORIZ. 50:1
DATE 6-14-94
DRAWN BY G.M.
CHECKED BY J.G.

TRAFFIC SYSTEMS CENTER

RD= C:\ EJOE155BUS2010 RFSTEVE1.DGN
RF=STEVE.DGN

VI=977