PLANTING NOTES:

PLANT MATERIAL SIZE AND QUALITY SHALL MEET OR EXCEED REQUIREMENTS IN ACCORDANCE WITH THE AMERICAN STANDARD FOR NURSERY STOCK, A.N.S.I. Z60.1– CURRENT ADDITION, SPONSORED BY THE AMERICAN ASSOCIATION OF NURSERYMEN (AAN).

ALL PLANT MATERIAL SHALL BE NURSERY GROWN FROM SOURCES WITHIN THE SAME HARDINESS ZONE AS THE PROJECT LOCATION.

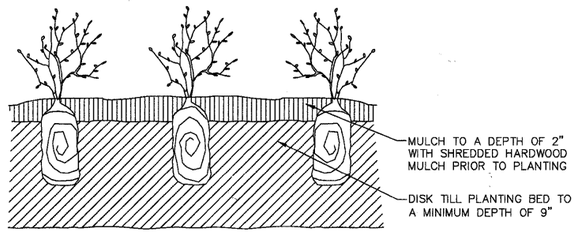

BED PLANTING

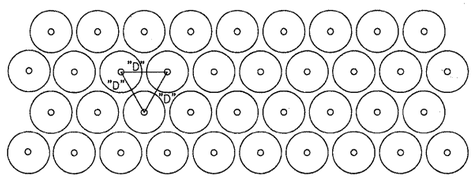

TYPICAL PLANT SPACING

D=DIMENSION OF PLANT SPACING AS INDICATED IN THE SPECIAL PROVISIONS.

PERENNIAL PLANTING DETAIL - PRAIRIE TYPE

N.T.S.

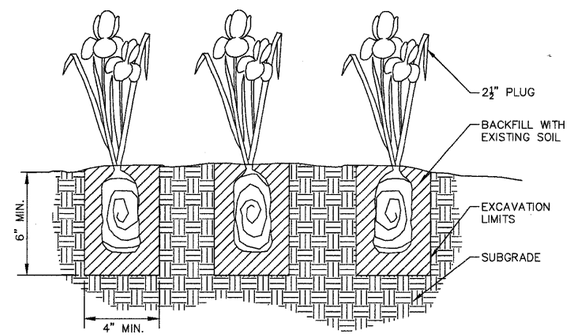

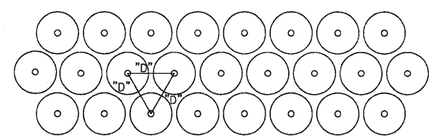

D= DIMENSIONS OF PLANT SPACING AS INDICATED IN THE SPECIAL PROVISIONS.

PERENNIAL PLANTING DETAIL - WETLAND TYPE

N.T.S.

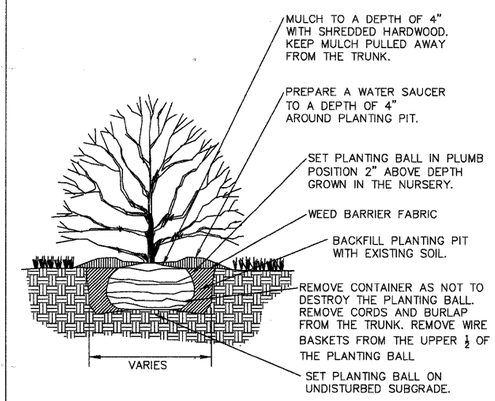

SHRUB PLANTING DETAIL

N.T.S.

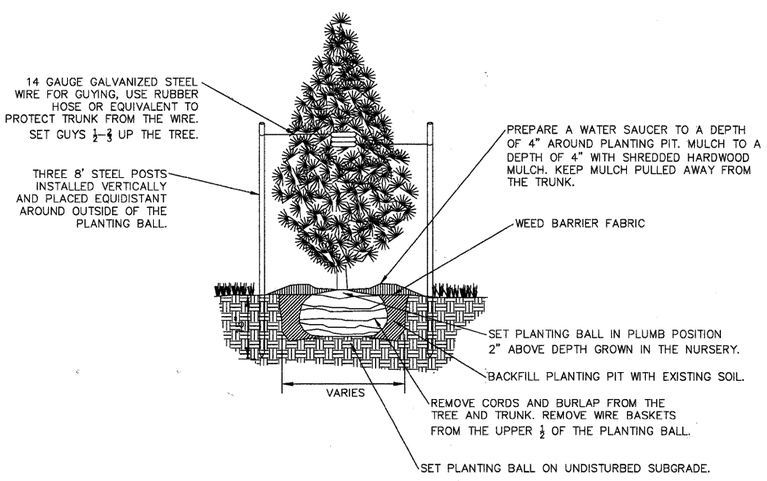

EVERGREEN PLANTING DETAIL

N.T.S.

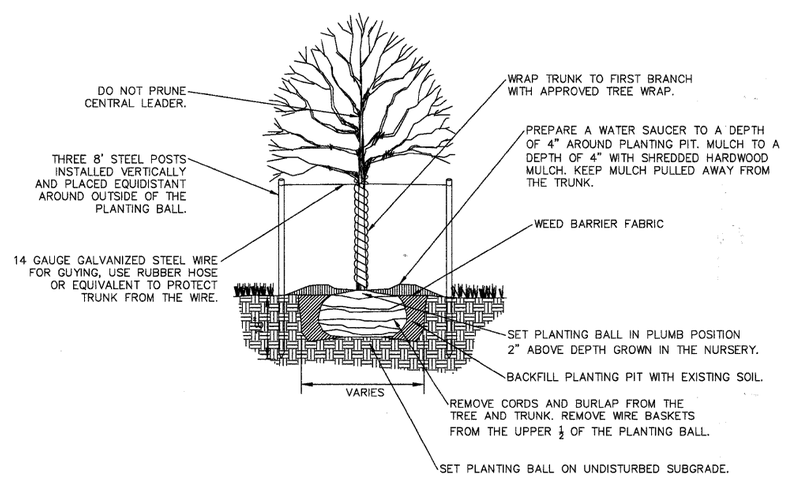

TREE PLANTING DETAIL

N.T.S.

NOTES:
AFTER TREE IS INSTALLED LOOSEN SOIL TO A DEPTH OF 12–18" AROUND THE TREE BALL TO ENCOURAGE ROOT DEVELOPMENT

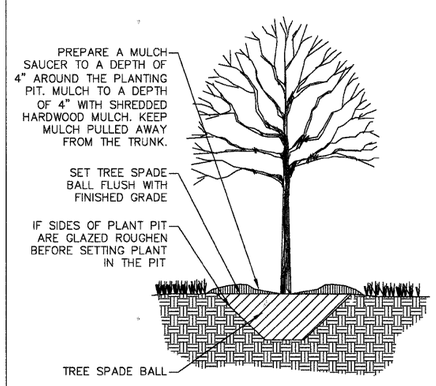

TREE TRANSPLANT DETAIL

N.T.S.

FILE NAME = P:\CBBEL WEST Projects\2009\09-0032\CADD\Civil\Dgn\Sht\DETAILS-1.dgn

WILLS BURKE KELSEY ASSOCIATES LTD. 116 West Main Street, Suite 201 St. Charles, Illinois 60174 (630) 443-7755	USER NAME = $USER$	DESIGNED - LL	REVISED -	STATE OF ILLINOIS DEPARTMENT OF TRANSPORTATION	PLANTING DETAILS
		DRAWN - NP	REVISED -		
	PLOT SCALE = N.T.S.	CHECKED -	REVISED -		
	PLOT DATE = 12/17/2010	DATE - 12/17/10	REVISED -		SCALE: N.T.S. SHEET NO. 41 OF 80 SHEETS STA. TO STA.

F.A.P. RTE.	SECTION	COUNTY	TOTAL SHEETS	SHEET NO.
361	09-00214-02-LS	KANE/DUPAGE	80	41
		CONTRACT NO.63542		
FED. ROAD DIST. NO. 1	ILLINOIS	FED. AID PROJECT		