NOTES
Notification signs shall be posted where shown indicating maximum width ahead of 11'-6" for stage construction. Changeable Message Boards shall be placed facing each ltraffic direction one week prior to work start date for public safety and awareness.
Farnham St. signage and Type 3 Barricades already in-place for posted bridge closure.
Contractor shall notify Randy Hartz at (309) 734-2912 at work completion for any State-owned traffic device removals.
The detour for WB. US34 closures shall begin at the IL.150 exit off of I-74, for passage Northwest on IL.150 to US34 entrance ramps.
The EB. US34 detour shall begin at the IL.150 South exit for passage through Galesburg. The Contractor shall be responsible to set-up detour signage in necessary placements, remove or cover at end of work day, and coordinate all necessary notifications for US34 Sunday closures.
See "Traffic Control Plan" in Special Provisions.

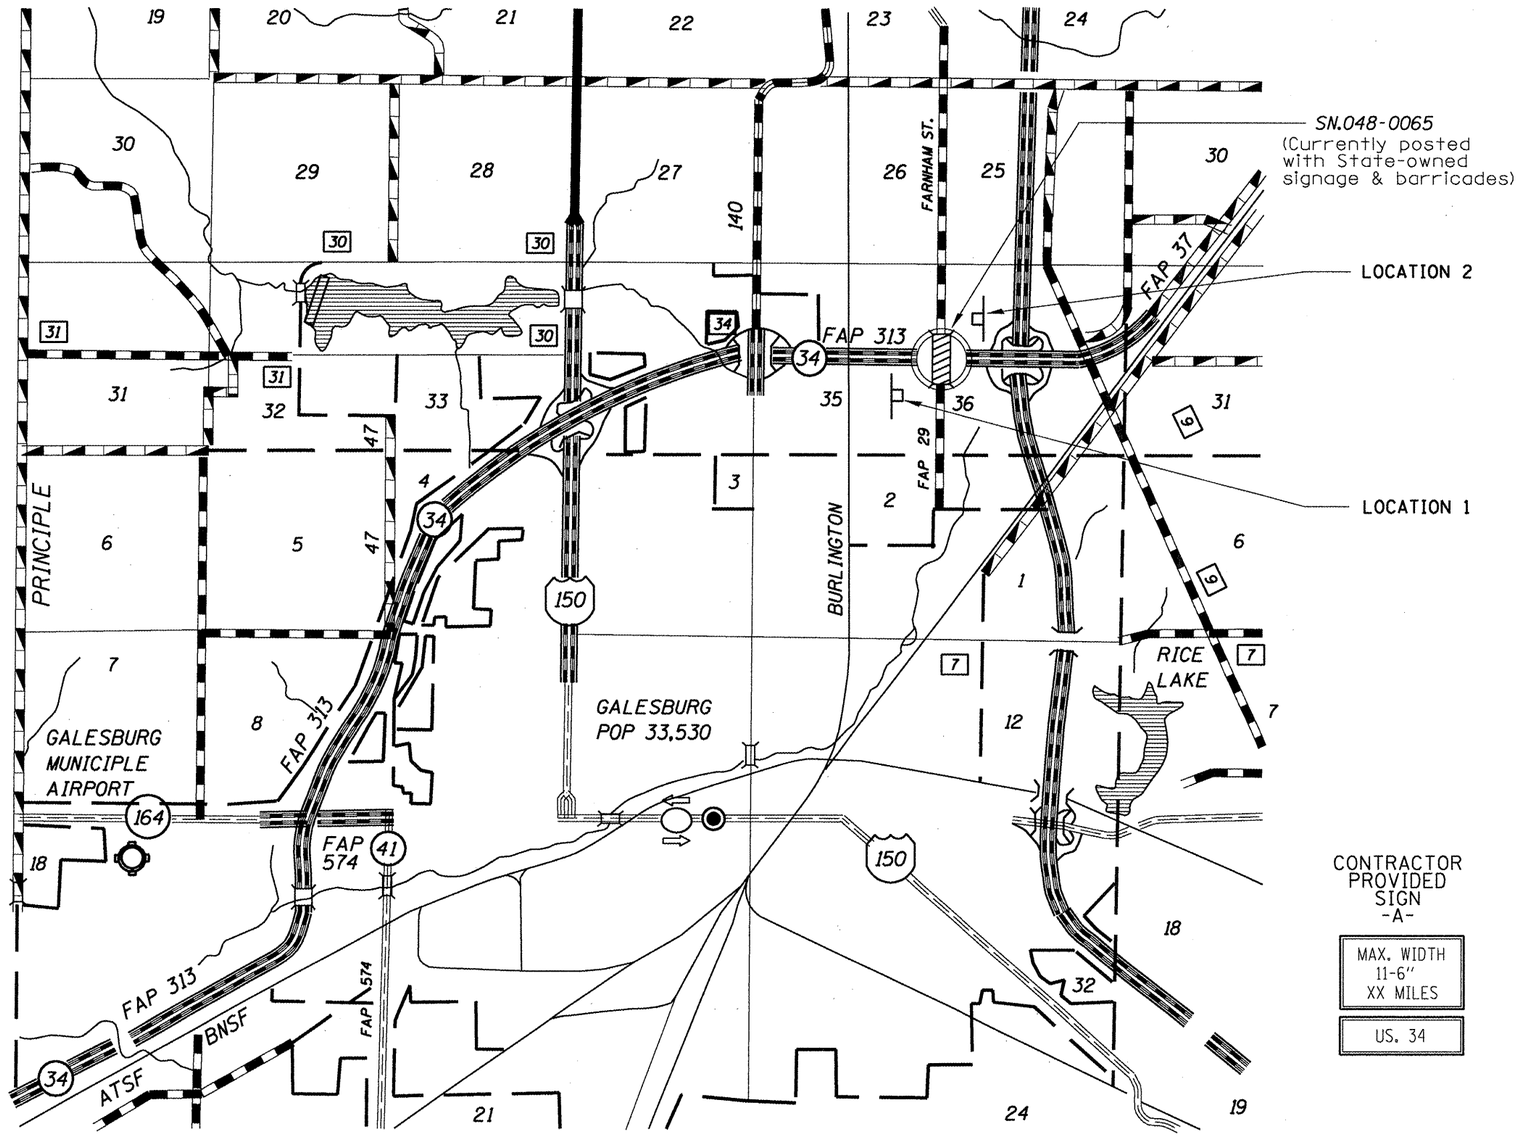

SN.048-0065 SIGNING

	SIGN -A-	SIGN -B-
LOCATION 1	1 EA.	NA
LOCATION 2	1 EA.	NA
LOCATION 3		
LOCATION 4		

SEE SPECIAL PROVISIONS FOR SIGNING DETAILS

SN.048-0065 FARNHAM ST. OVER US34

S:/GEN/DRAFT/STDS&PLNS/SQUAD BRIDGES/BRIDGE CONTRACTS/STEEL BEAM REP/68A08 SN048-0065/SN048-0065 FARNHAMSTovrUS34.dgn

FILE NAME = SN048-0065 FarnhamStovrUS34.dgn	USER NAME = jonesco	DESIGNED - C JONES	REVISED - ___
		DRAWN - C JONES	REVISED - ___
	PLOT SCALE = 103.7051 ' / IN.	CHECKED - ___	REVISED - ___
	PLOT DATE = 12/16/2010	DATE - 08/15/2010	REVISED - ___

STATE OF ILLINOIS
DEPARTMENT OF TRANSPORTATION

WIDTH RESTRICTION SIGNING
STRUCTURE NO. 048-0065

SCALE: _____ SHEET NO. __ OF ___ SHEETS STA. _____ TO STA. _____

F.A.P. RTE.	SECTION	COUNTY	TOTAL SHEETS	SHEET NO.
29	(21-HB-21)-5	KNOX	14	8
STEEL BEAM REPL. & REPAIRS		CONTRACT NO. 68A08		
FED. ROAD DIST. NO. 4	ILLINOIS	FED. AID PROJECT		