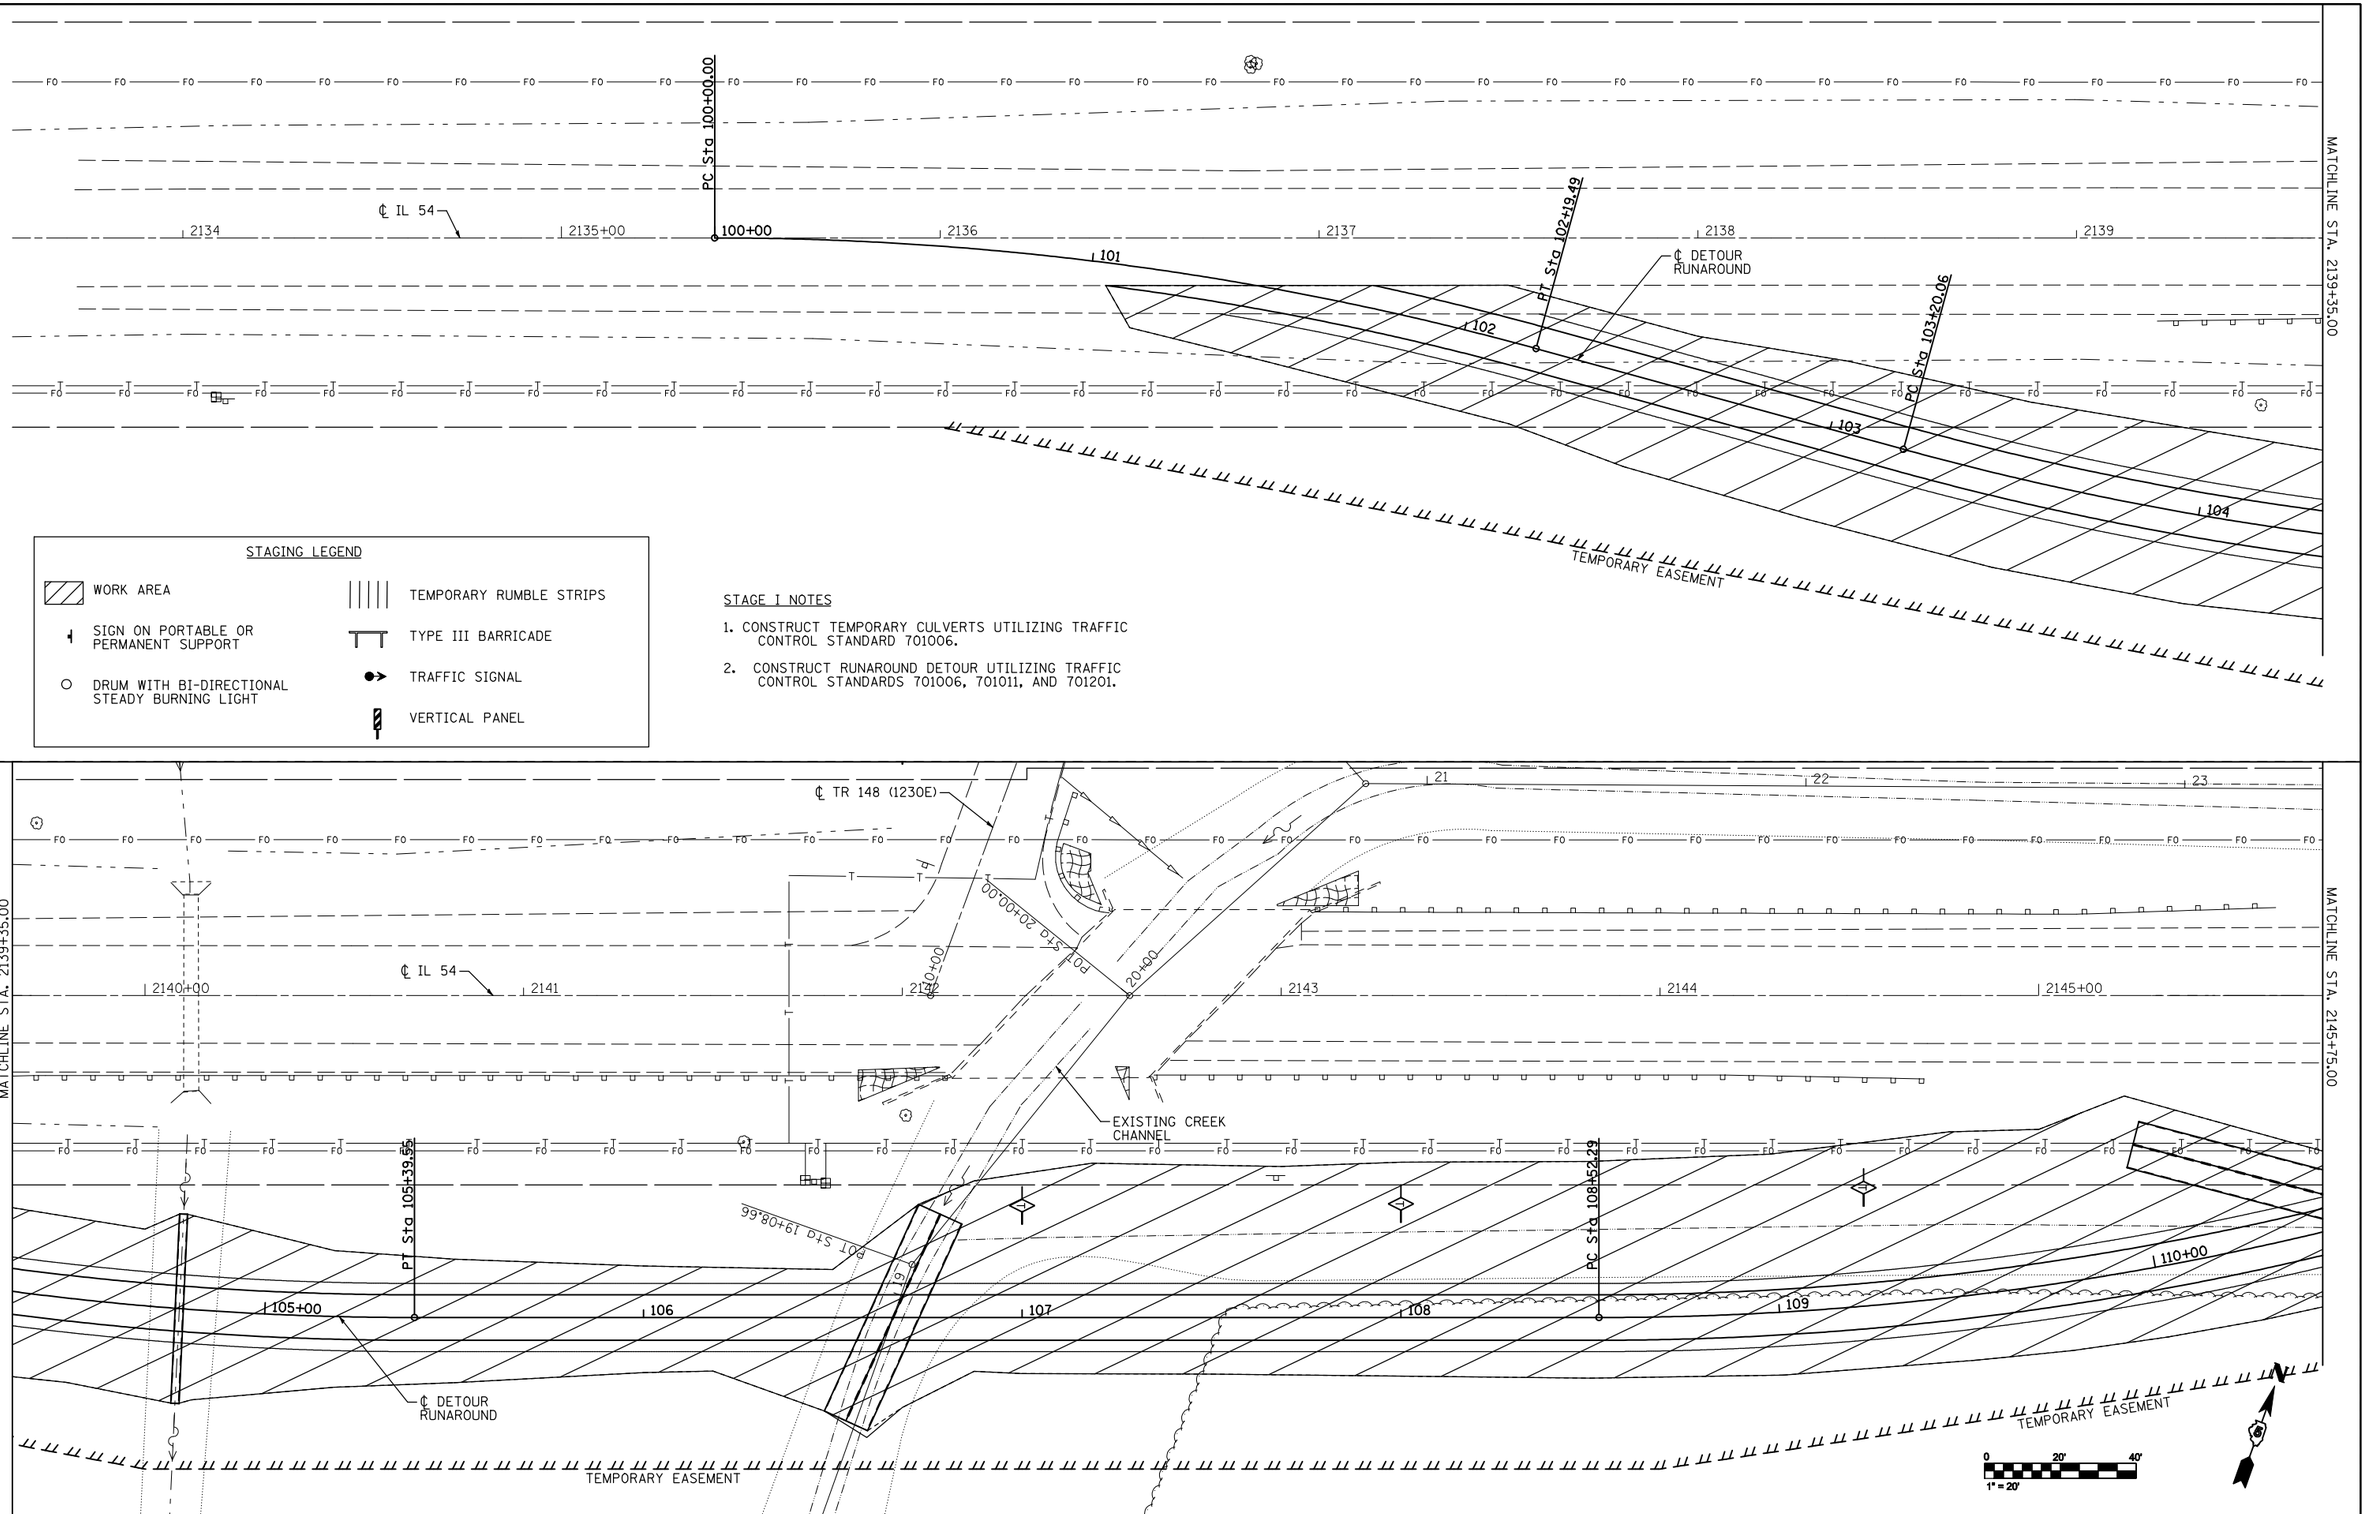

FILE NAME = $FILES$	USER NAME = bowerml	DESIGNED - JDS	REVISED -
		DRAWN - WLL	REVISED -
	PLOT SCALE = 40.0000 ' / IN.	CHECKED - RJA	REVISED -
	PLOT DATE = 12/9/2010 $TIME$	DATE -	REVISED -

STATE OF ILLINOIS
DEPARTMENT OF TRANSPORTATION

IL 54 OVER COON CREEK
STAGE I CONSTRUCTION

SCALE: | SHEET NO. OF SHEETS | STA. TO STA.

F.A.P. RTE.	SECTION	COUNTY	TOTAL SHEETS	SHEET NO.
71	(15B-1)BR-1	DEWITT	76	16

CONTRACT NO. 70271

ILLINOIS FED. AID PROJECT