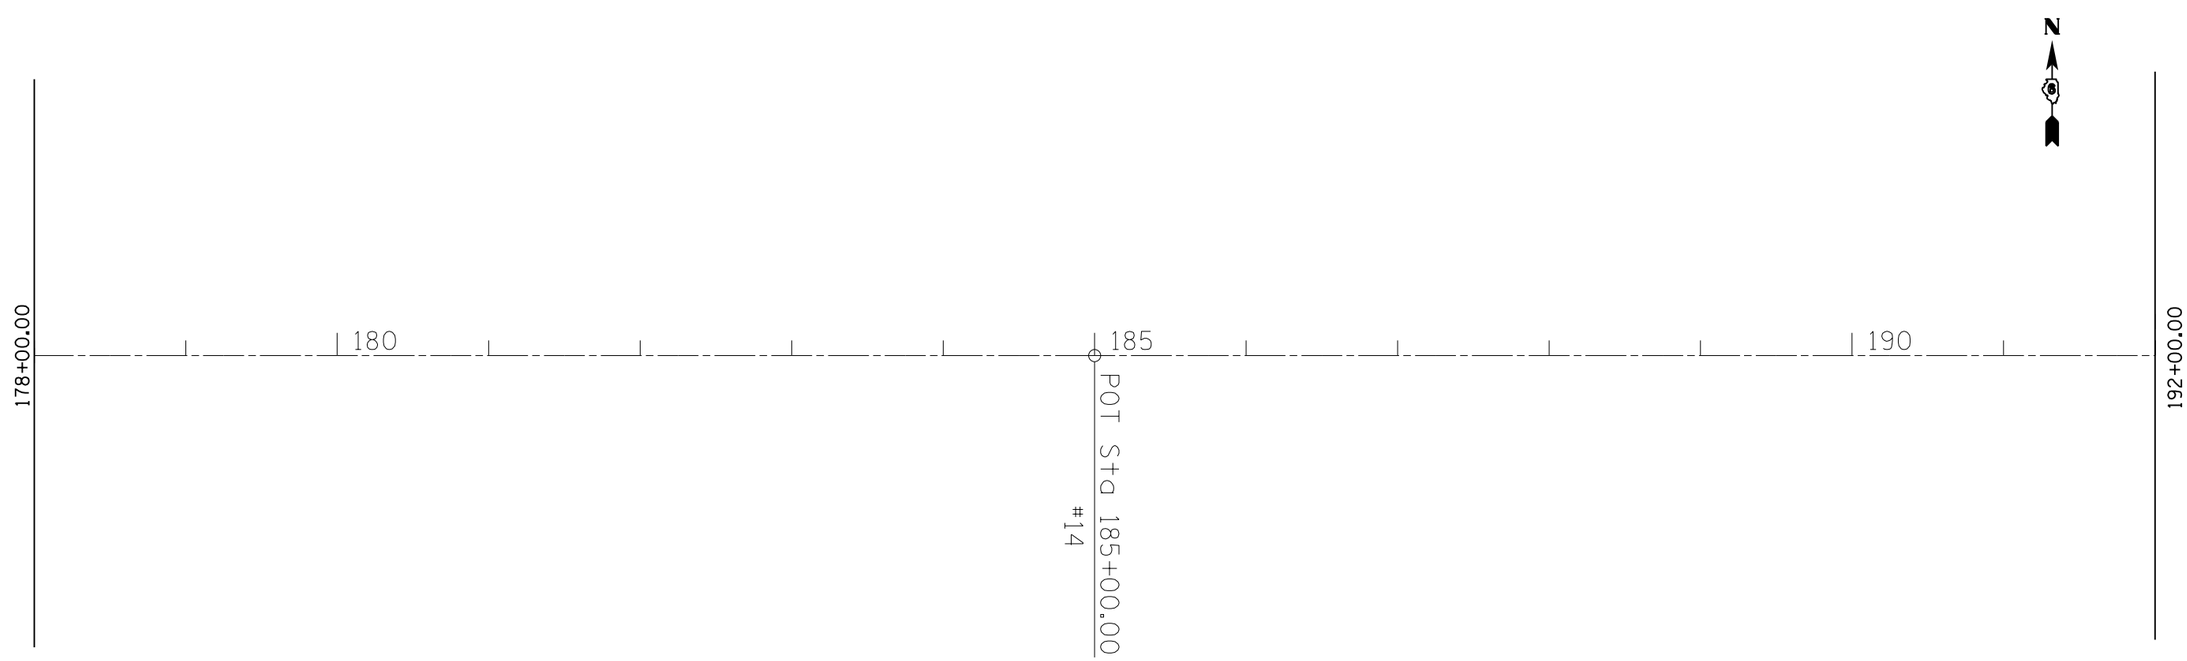

FILE NAME = c:\pw_work\pwidot\laughlinrl\d0217938\planview16.dgn	USER NAME = laughlinrl	DESIGNED -	REVISED -	STATE OF ILLINOIS DEPARTMENT OF TRANSPORTATION	PLAN VIEW			F.A.P RTE.	SECTION	COUNTY	TOTAL SHEETS	SHEET NO.
	PLOT SCALE = 100.0000 ' / in.	DRAWN -	REVISED -					315	116RS-4	LOGAN	27	15
	PLOT DATE = Dec-16-2010 11:51:54AM	CHECKED -	REVISED -							CONTRACT NO. 72C22		
		DATE -	REVISED -		SCALE: 100	SHEET NO. 7 OF 15 SHEETS	STA. 164+00.00 TO STA. 192+00.00		ILLINOIS	FED. AID PROJECT		