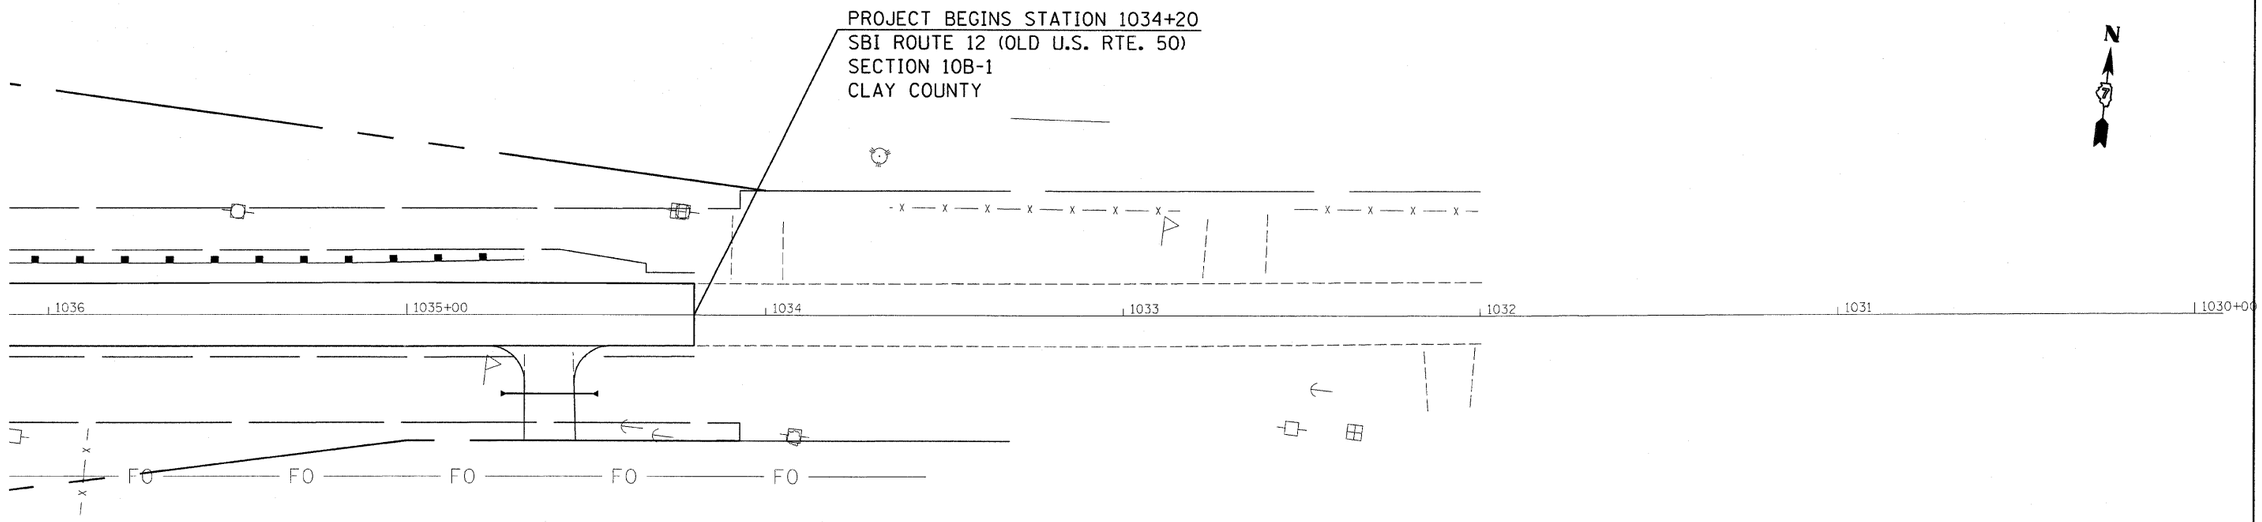

NOTE: STATIONING RUNS BACKWARDS ON THIS SECTION

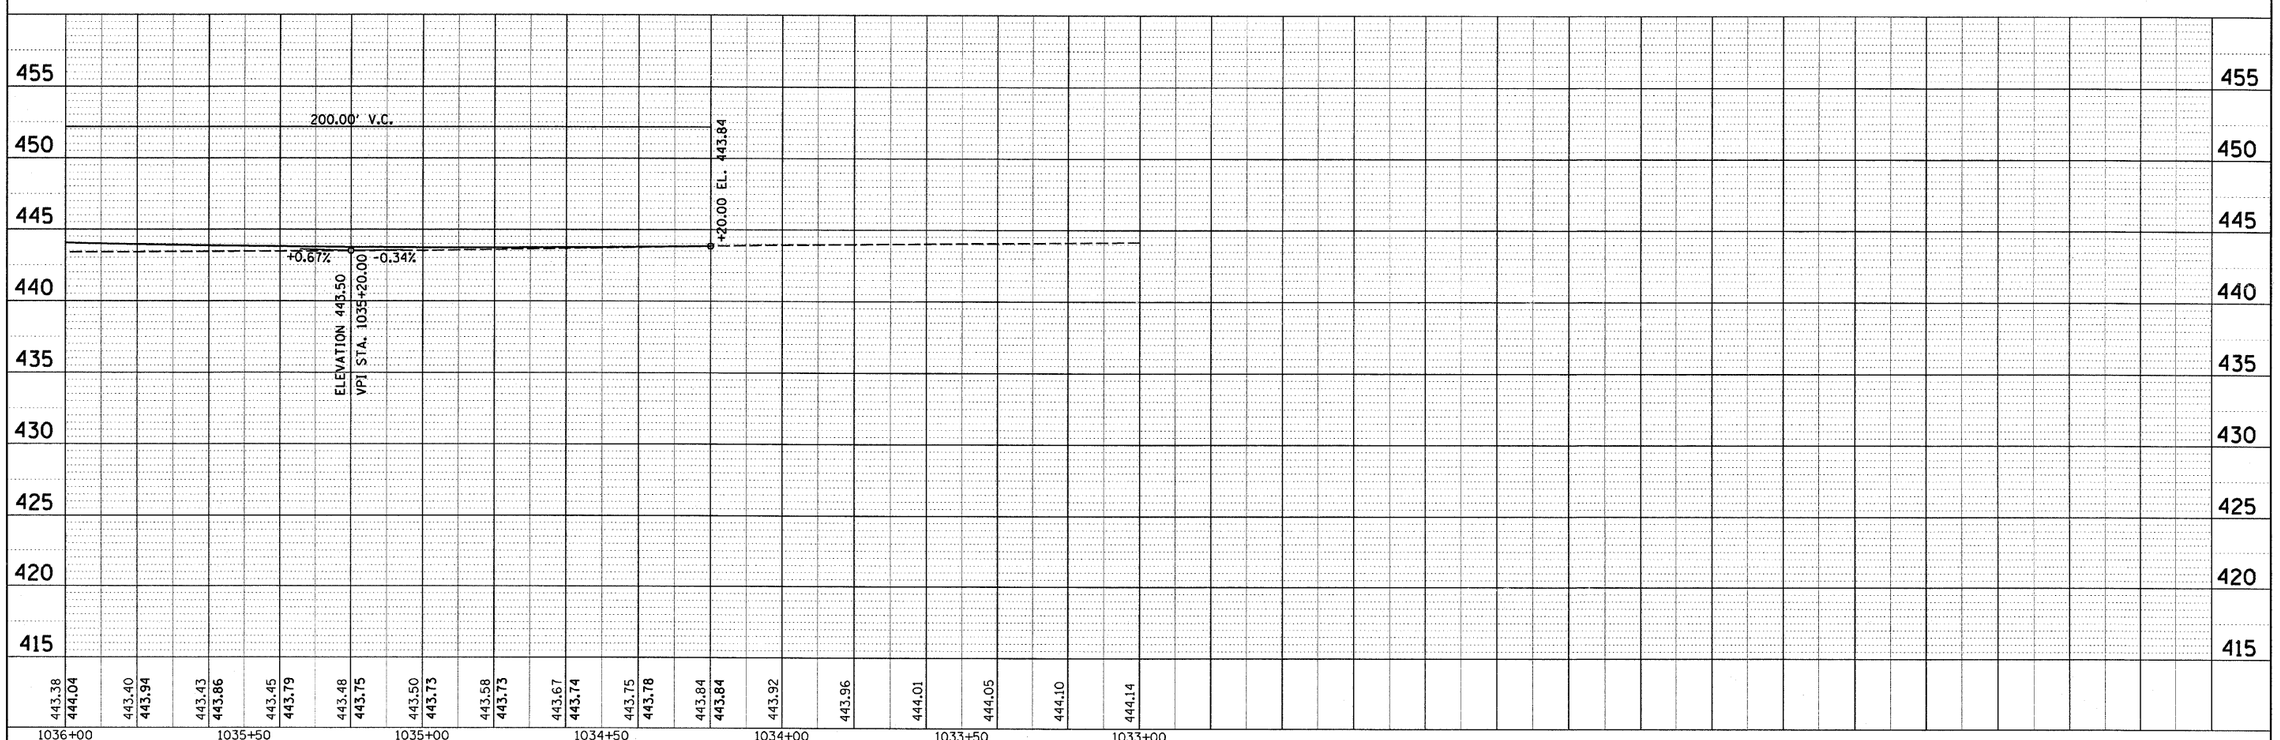

FILE NAME = c:\pw_work\pwidot\swartzrw\d0127784\d774004-sht-plan.dgn	USER NAME = swartzrw	DESIGNED -	REVISED -
		DRAWN -	REVISED -
	PLOT SCALE = 20.0000 ' / IN.	CHECKED -	REVISED -
	PLOT DATE = 8/6/2010	DATE -	REVISED -

STATE OF ILLINOIS
DEPARTMENT OF TRANSPORTATION

BRIDGE PLAN PROFILE

SCALE: 20 | SHEET NO. 2 OF 2 SHEETS | STA. 1036+00 TO STA. 1033+00

S.B.I. RTE.	SECTION	COUNTY	TOTAL SHEETS	SHEET NO.
12	10B-1	CLAY	39	10

CONTRACT NO. 74004

ILLINOIS FED. AID PROJECT

PLAN
NOTE BOOK NO.
SURVEYED
PLOTTED
ALIGNMENT CHECKED
TYP. X-SECT CHECKED
QUAD FILE NAME
BY
DATE

PROFILE
NOTE BOOK NO.
SURVEYED
PLOTTED
GRADES CHECKED
BRK. NOTES CHECKED
STRUCTURE NOTATNS CHKD
BY
DATE