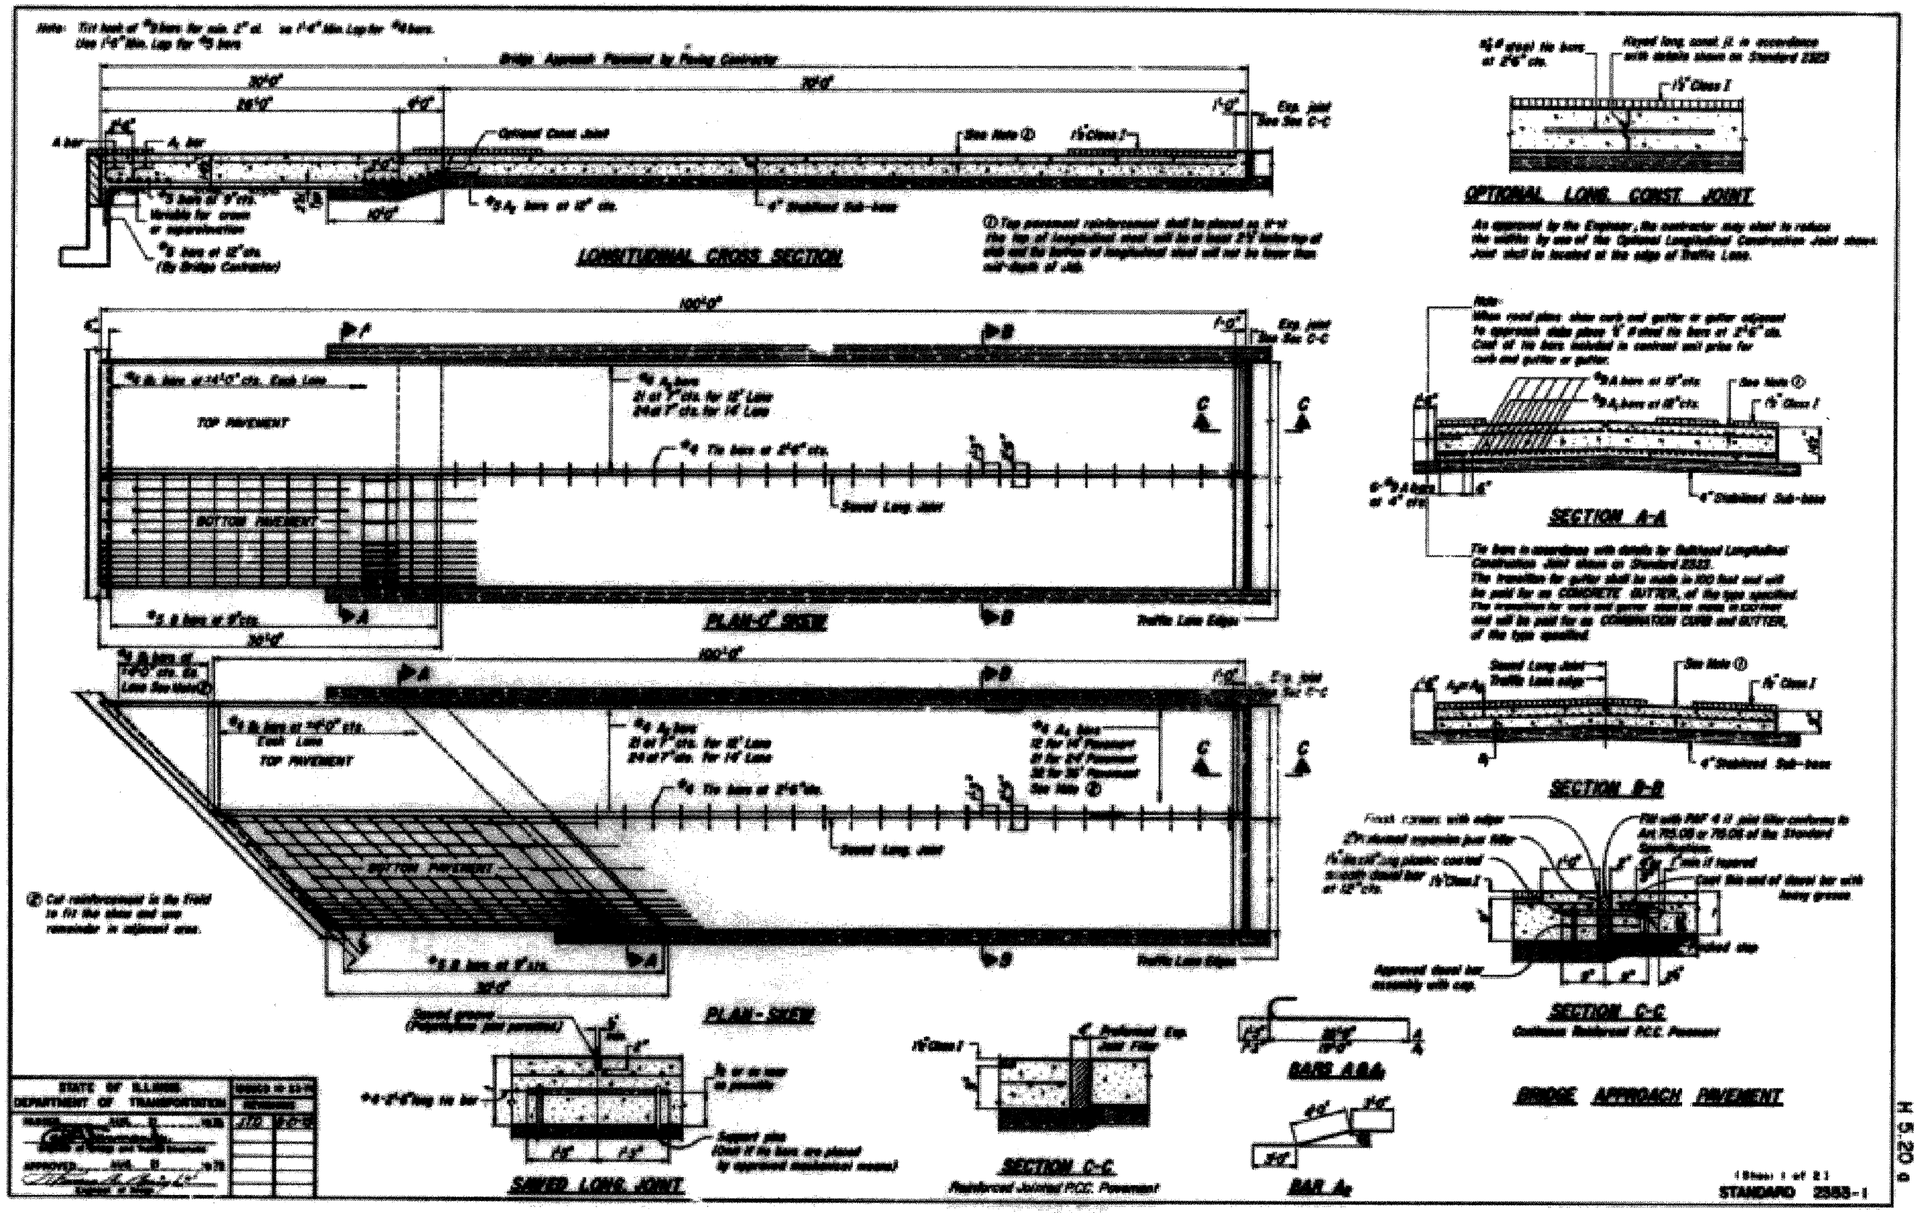

FOR INFORMATION ONLY

FILE NAME = ©FILE©	USER NAME = ©USER©	DESIGNED - ACM	REVISED -	STATE OF ILLINOIS DEPARTMENT OF TRANSPORTATION	EXISTING APPROACH PAVEMENT	F.A.P. RTE.	SECTION	COUNTY	TOTAL SHEETS	SHEET NO.
		DRAWN - ACM	REVISED -			103	561-B-1	ST. CLAIR	21	21
	PLOT SCALE = ©SCALE©	CHECKED -	REVISED -					CONTRACT NO. 76E20		
	PLOT DATE = ©DATE©	DATE -	REVISED -		SCALE: NONE / SHEET NO. 1 OF 1 SHEETS / STA. TO STA.			ILLINOIS FED. AID PROJECT		