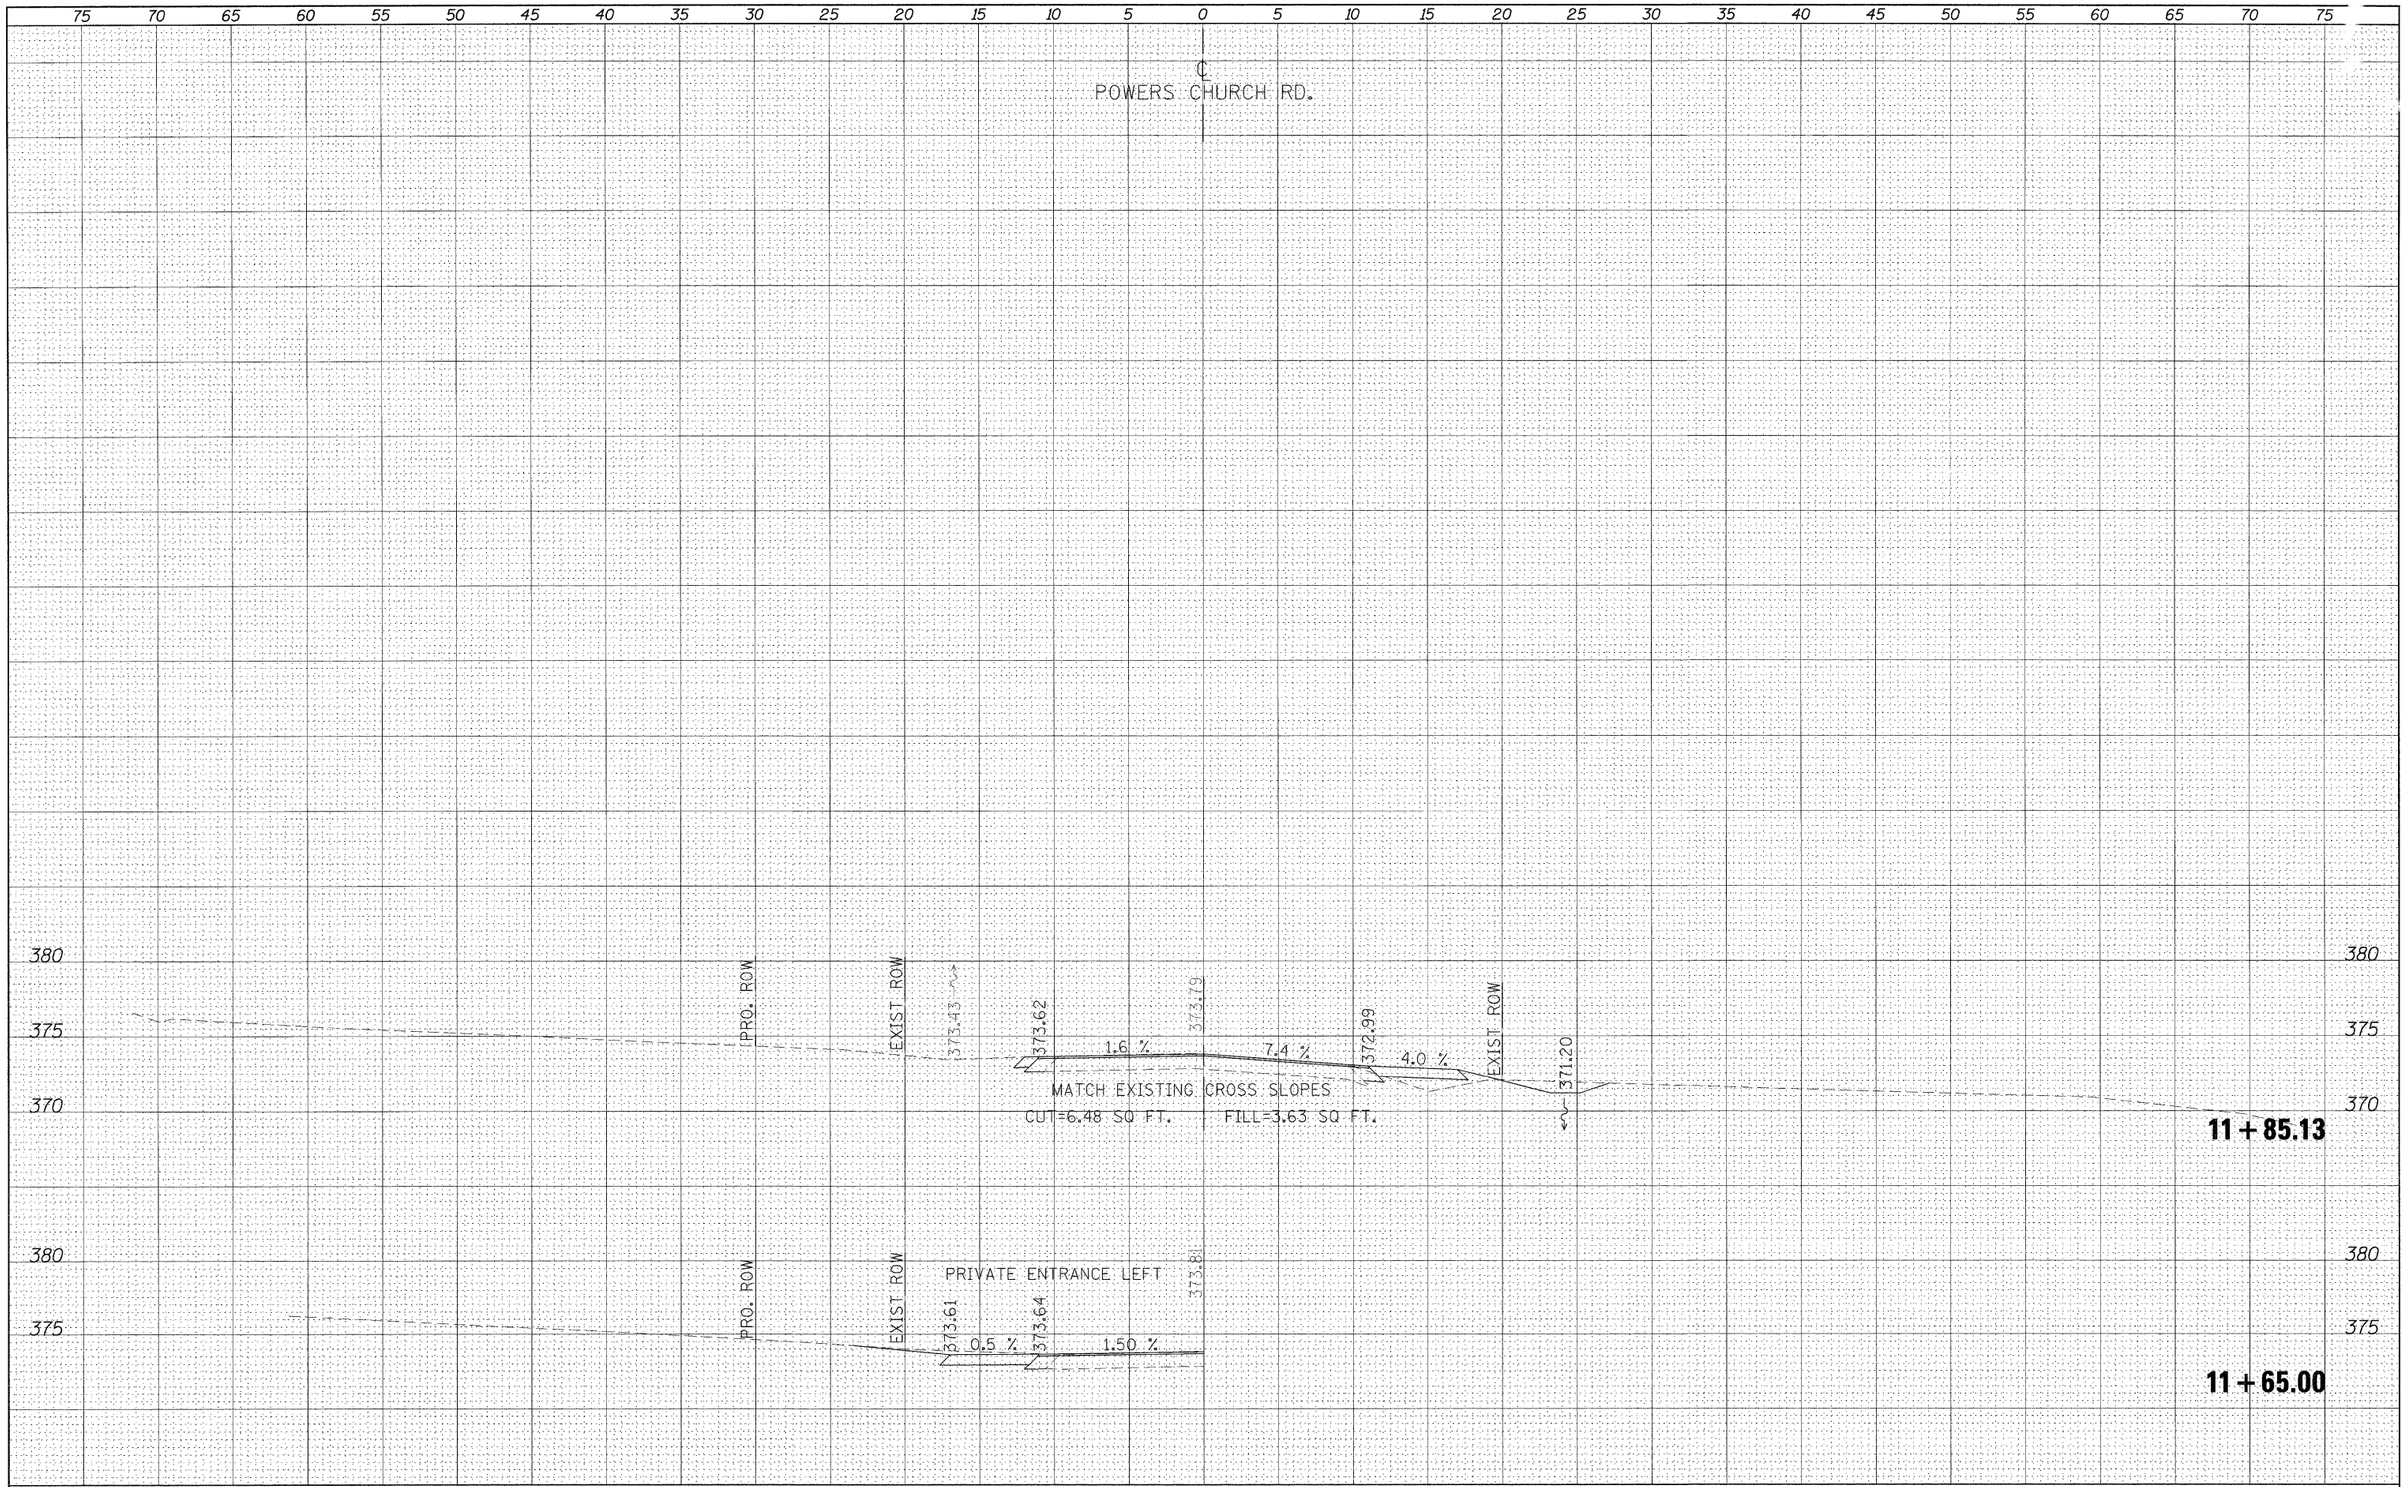


| FINAL SURVEY | | BY | DATE |
|---|---|---|---|
| NOTE BOOK NO. | SURVEYED | | |
| | PLOTTED | | |
| | TEMPLATE | | |
| | AREAS | | |
| | AREAS CHECKED | | |

| ORIGINAL SURVEY | | BY | DATE |
|---|---|---|---|
| NOTE BOOK NO. | SURVEYED | | |
| | PLOTTED | | |
| | TEMPLATE | | |
| | AREAS | | |
| | AREAS CHECKED | | |

| | | | |
|---|---|---|---|
| FILE NAME = c:\pw_work\pwidot\naasdp\d0125145\d978116_sht_xs_powers.dgn | USER NAME = naasdp | DESIGNED - | REVISED - |
| | | DRAWN - | REVISED - |
| | PLOT SCALE = 5.0000 ' / IN. | CHECKED - | REVISED - |
| | PLOT DATE = 12/16/2010 | DATE - | REVISED - |

**STATE OF ILLINOIS**
**DEPARTMENT OF TRANSPORTATION**

**CROSS SECTIONS – POWERS CHURCH RD.**

SCALE: | SHEET NO. OF SHEETS | STA. 11+65.00 TO STA. 11+85.13

| F.A.P. RTE. | SECTION | COUNTY | TOTAL SHEETS | SHEET NO. |
|---|---|---|---|---|
| 132 | 102 (N,L) | MASSAC | 79 | 55 |

CONTRACT NO. 78116

ILLINOIS FED. AID PROJECT