ROUTE	SECTION	COUNTY	TOTAL SHEETS	SHEET NO.
T.R. 237	10-05124-00-BR	LAWRENCE	13	3
CONTRACT NO. 95642		ILLINOIS		

SCALES:
1" = 50' HOR
1" = 5' VER

STA. 4+53.00 PROPOSED STRUCTURE NO. 051-3299
SINGLE SPAN PRECAST PRESTRESSED CONCRETE DECK BEAM BRIDGE
51'-6" BK.- BK. ABUTMENTS
STEEL H PILE / SPILLTHROUGH ABUTMENTS
28' DECK

BLACK JEWEL POPCORN

TEMP. DITCH CHECKS (TYP.)

POWER LINE
NORRIS ELECTRIC CO-OP
NEWTON, ILLINOIS
PH. 618-783-8765

LT. STA. 5+00
CONSTRUCT F.E.
NO PIPE

OIL TANKS

SECTION 10-05124-00-BR ENDS STA. 7+00.00

TIES P.O.T. STA. 1+50.00

NAIL IN PP
STEEL PIN
STEEL PIPE
HYDRANT
58.7'
59.0'
30.5'

TIES P.O.T. STA. 7+50.00

STEEL PIN
STEEL PIN
STEEL PIN
STEEL PIN
16.8'
17.8'
12.1'

EXIST. R.O.W.
PROP. R.O.W.
SLOUGH
CR. ST.
BIG
1+00
2+00
3+00
4+00
5+00
6+00
7+00
20' RT.
20' LT.
+00 40' LT.
+00 20' LT.
+50 20' LT.
+00 20' RT.
+00 40' RT.
+50 20' RT.

℄ SURVEY & CONSTRUCTION T.R. 237

SECTION 10-05124-00-BR BEGINS STA. 2+00.00

LT. STA. 2+55 TO 4+40
CONSTRUCT PIPE DRAIN 24"
PIPE DRAIN 185' X 24"ø
U.S.F.L. 413.00
D.S.F.L. 410.00

RT. STA. 5+00
CONSTRUCT F.E.
NO PIPE

TELEPHONE LINE
FRONTIER COMMUNICATIONS
225 E. CHESTNUT
OLNEY, ILLINOIS 62450
618-395-6189

CONNECT NEW PIPE TO EXIST. PIPE
WITH CONCRETE COLLAR
SEE SHEET 2 FOR DETAILS

RT. STA. 2+20
CONSTRUCT P.E.
NO PIPE

WATER LINE
SOUTH LAWRENCE WATER CORP.
RR1 BOX 246A
SUMNER, ILLINOIS 62460

HATCH LEGEND
AGGREGATE DITCH

STA. 4+50.00 EXISTING STRUCTURE NO. 051-3129
SINGLE SPAN PRECAST DECK BEAM BRIDGE
30' BK.- BK. ABUTMENTS
CLOSED TIMBER ABUTMENTS
22' DECK

B.M. LT. STA. 2+04
SPIKE IN P.P.
ELEV. 419.20

BOBBY SPIDEL

DENNIS R. & SHARON K. BUCHANAN
GREGORY S. & DEBRA L. BUCHANAN
WILLIAM R. & JODY K. BUCHANAN

TRANSITION EXISTING ROADWAY TO PROPOSED ROADWAY
STA. 1+50 TO 2+00 AND STA. 7+00 TO 7+50
QUANTITIES FOR THE ABOVE ARE INCLUDED IN THOSE LISTED

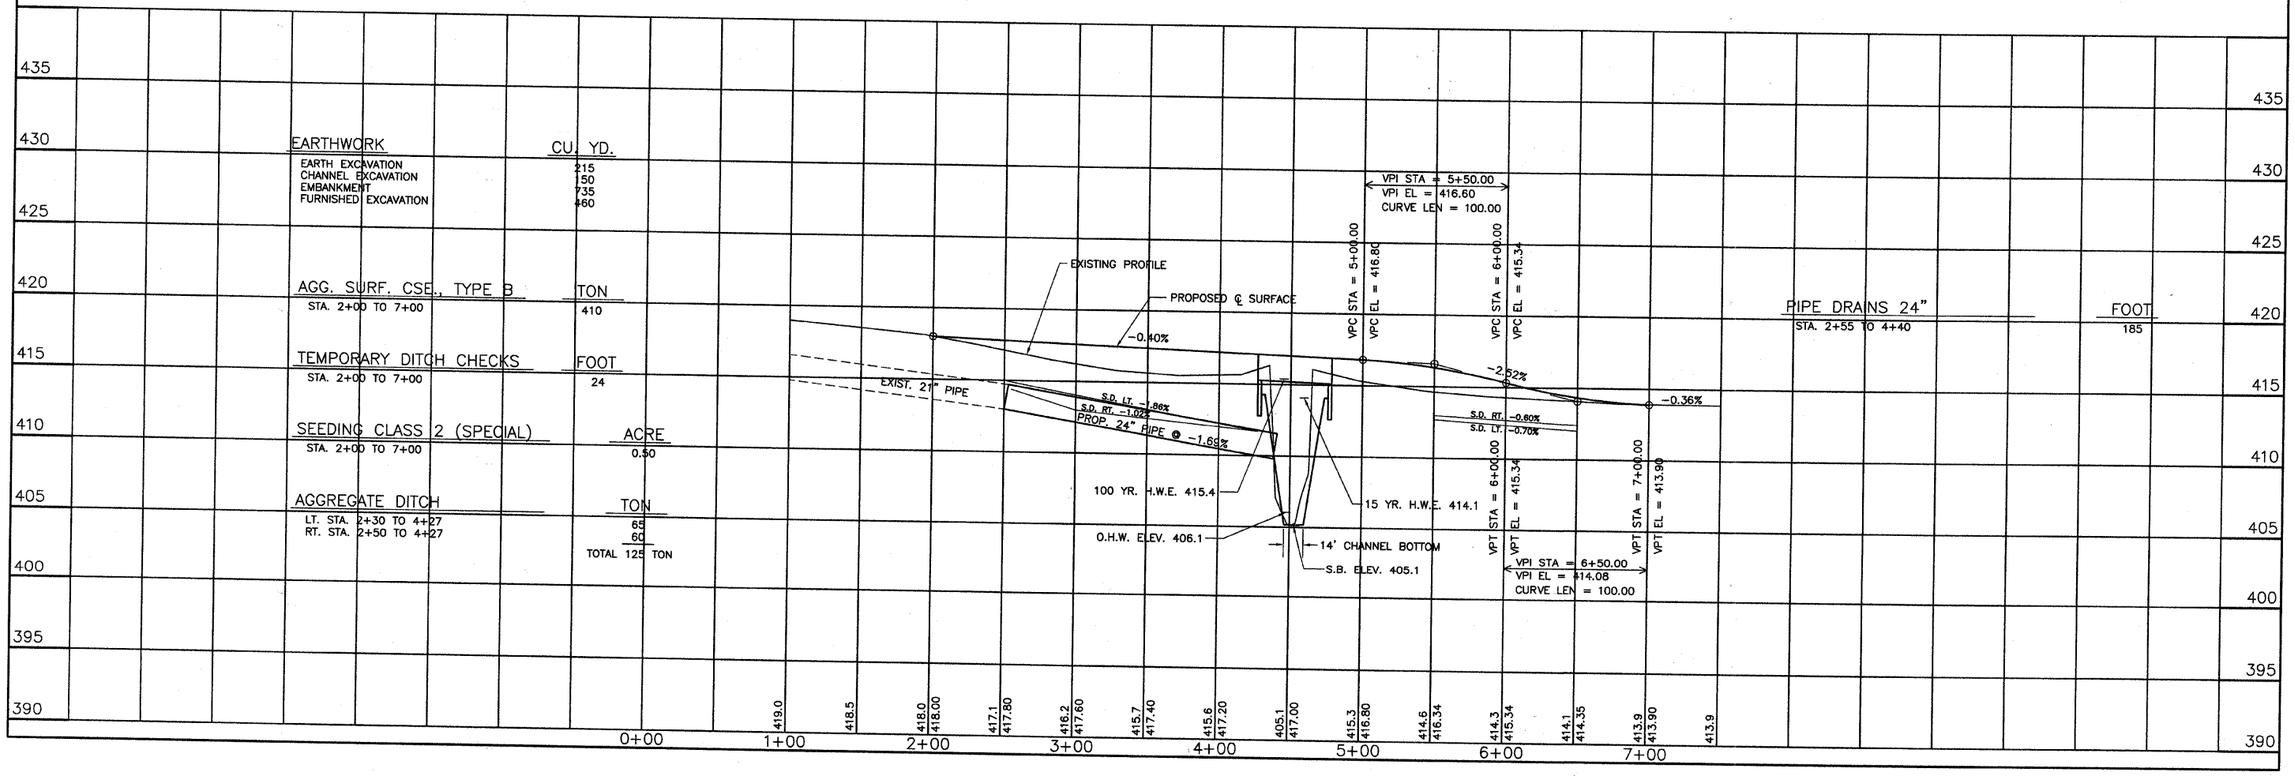

EARTHWORK	CU. YD.
EARTH EXCAVATION	215
CHANNEL EXCAVATION	150
EMBANKMENT	735
FURNISHED EXCAVATION	460

AGG. SURF. CSE., TYPE B	TON
STA. 2+00 TO 7+00	410

TEMPORARY DITCH CHECKS	FOOT
STA. 2+00 TO 7+00	24

SEEDING CLASS 2 (SPECIAL)	ACRE
STA. 2+00 TO 7+00	0.50

AGGREGATE DITCH	TON
LT. STA. 2+30 TO 4+27	65
RT. STA. 2+50 TO 4+27	60
	TOTAL 125 TON

PIPE DRAINS 24"	FOOT
STA. 2+55 TO 4+40	185