STATE OF ILLINOIS
DEPARTMENT OF TRANSPORTATION

ROUTE NO.	SECTION	COUNTY	TOTAL SHEETS	SHEET NO.
S.B.I. F.A.I-72	58-63HVB	MACON	[illegible]	49
FED. ROAD DIST. NO. 7	ILLINOIS	FED. AID PROJECT		

SHEET NO. 10
26 SHEETS

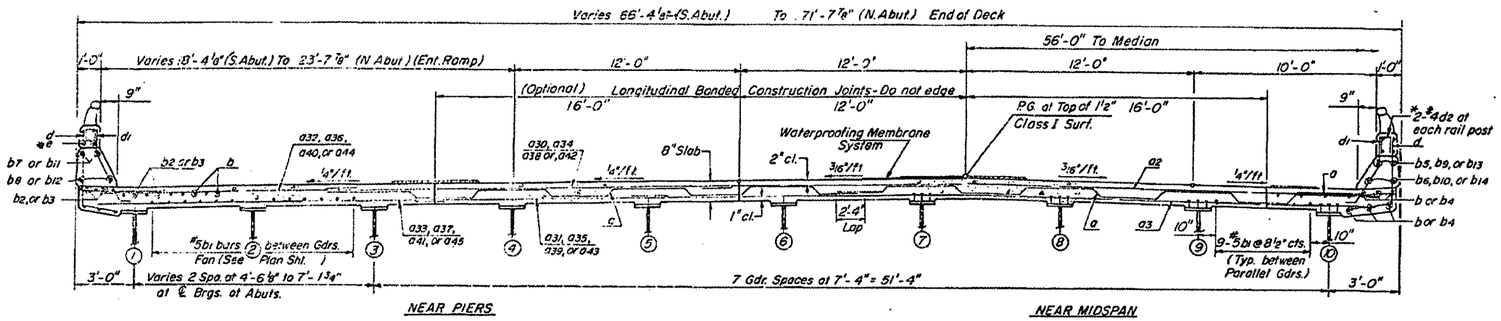

CROSS SECTION (WEST BND. LANES)
(Looking upstation)

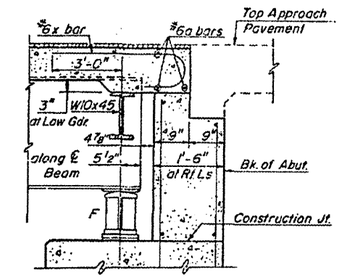

SECTION B-B
(N. Abuts.)

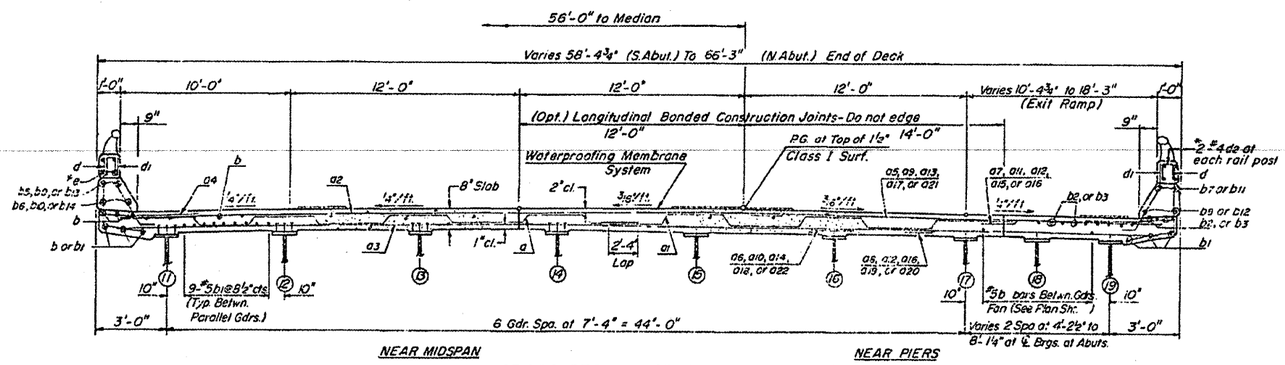

CROSS SECTION (EAST BND. LANES)
(Looking upstation)

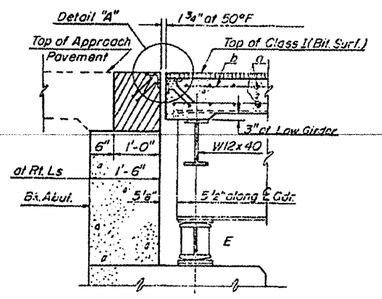

SECTION A-A
(S. Abuts.)

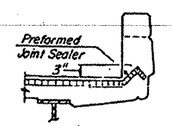

PREFORMED JT. SEALER END TREATMENT

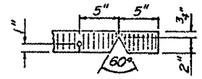

SEALER CUT-OUT

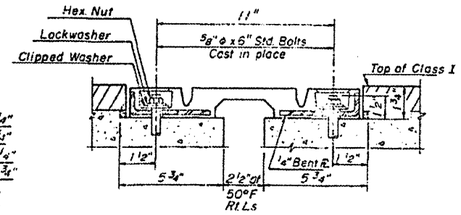

DETAIL
NEOPRENE EXP. JT. (2 1/2") at LINK
(See Sheet 25 for alternate types)

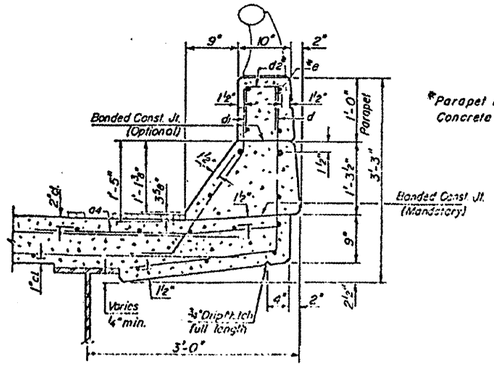

*Parapet reinforcement and Class X Concrete are billed on Sheet 11.

TYPICAL CURB SECTION

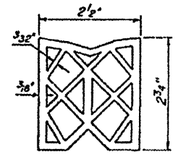

PREFORMED JOINT SEALER 2 1/2"

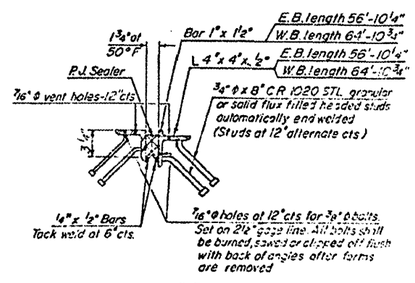

DETAIL "A"

DESIGNED	D.V.K.
CHECKED	S.E.P.
DRAWN	R.H.H.
CHECKED	S.E.P.

SUPERSTRUCTURE DETAILS
F.A.I-72 over ILL. RTE. 121
& ILL. CENT. GULF R.R.
MACON COUNTY
SEC. 58-63HVB
STA. 724+45.63

7