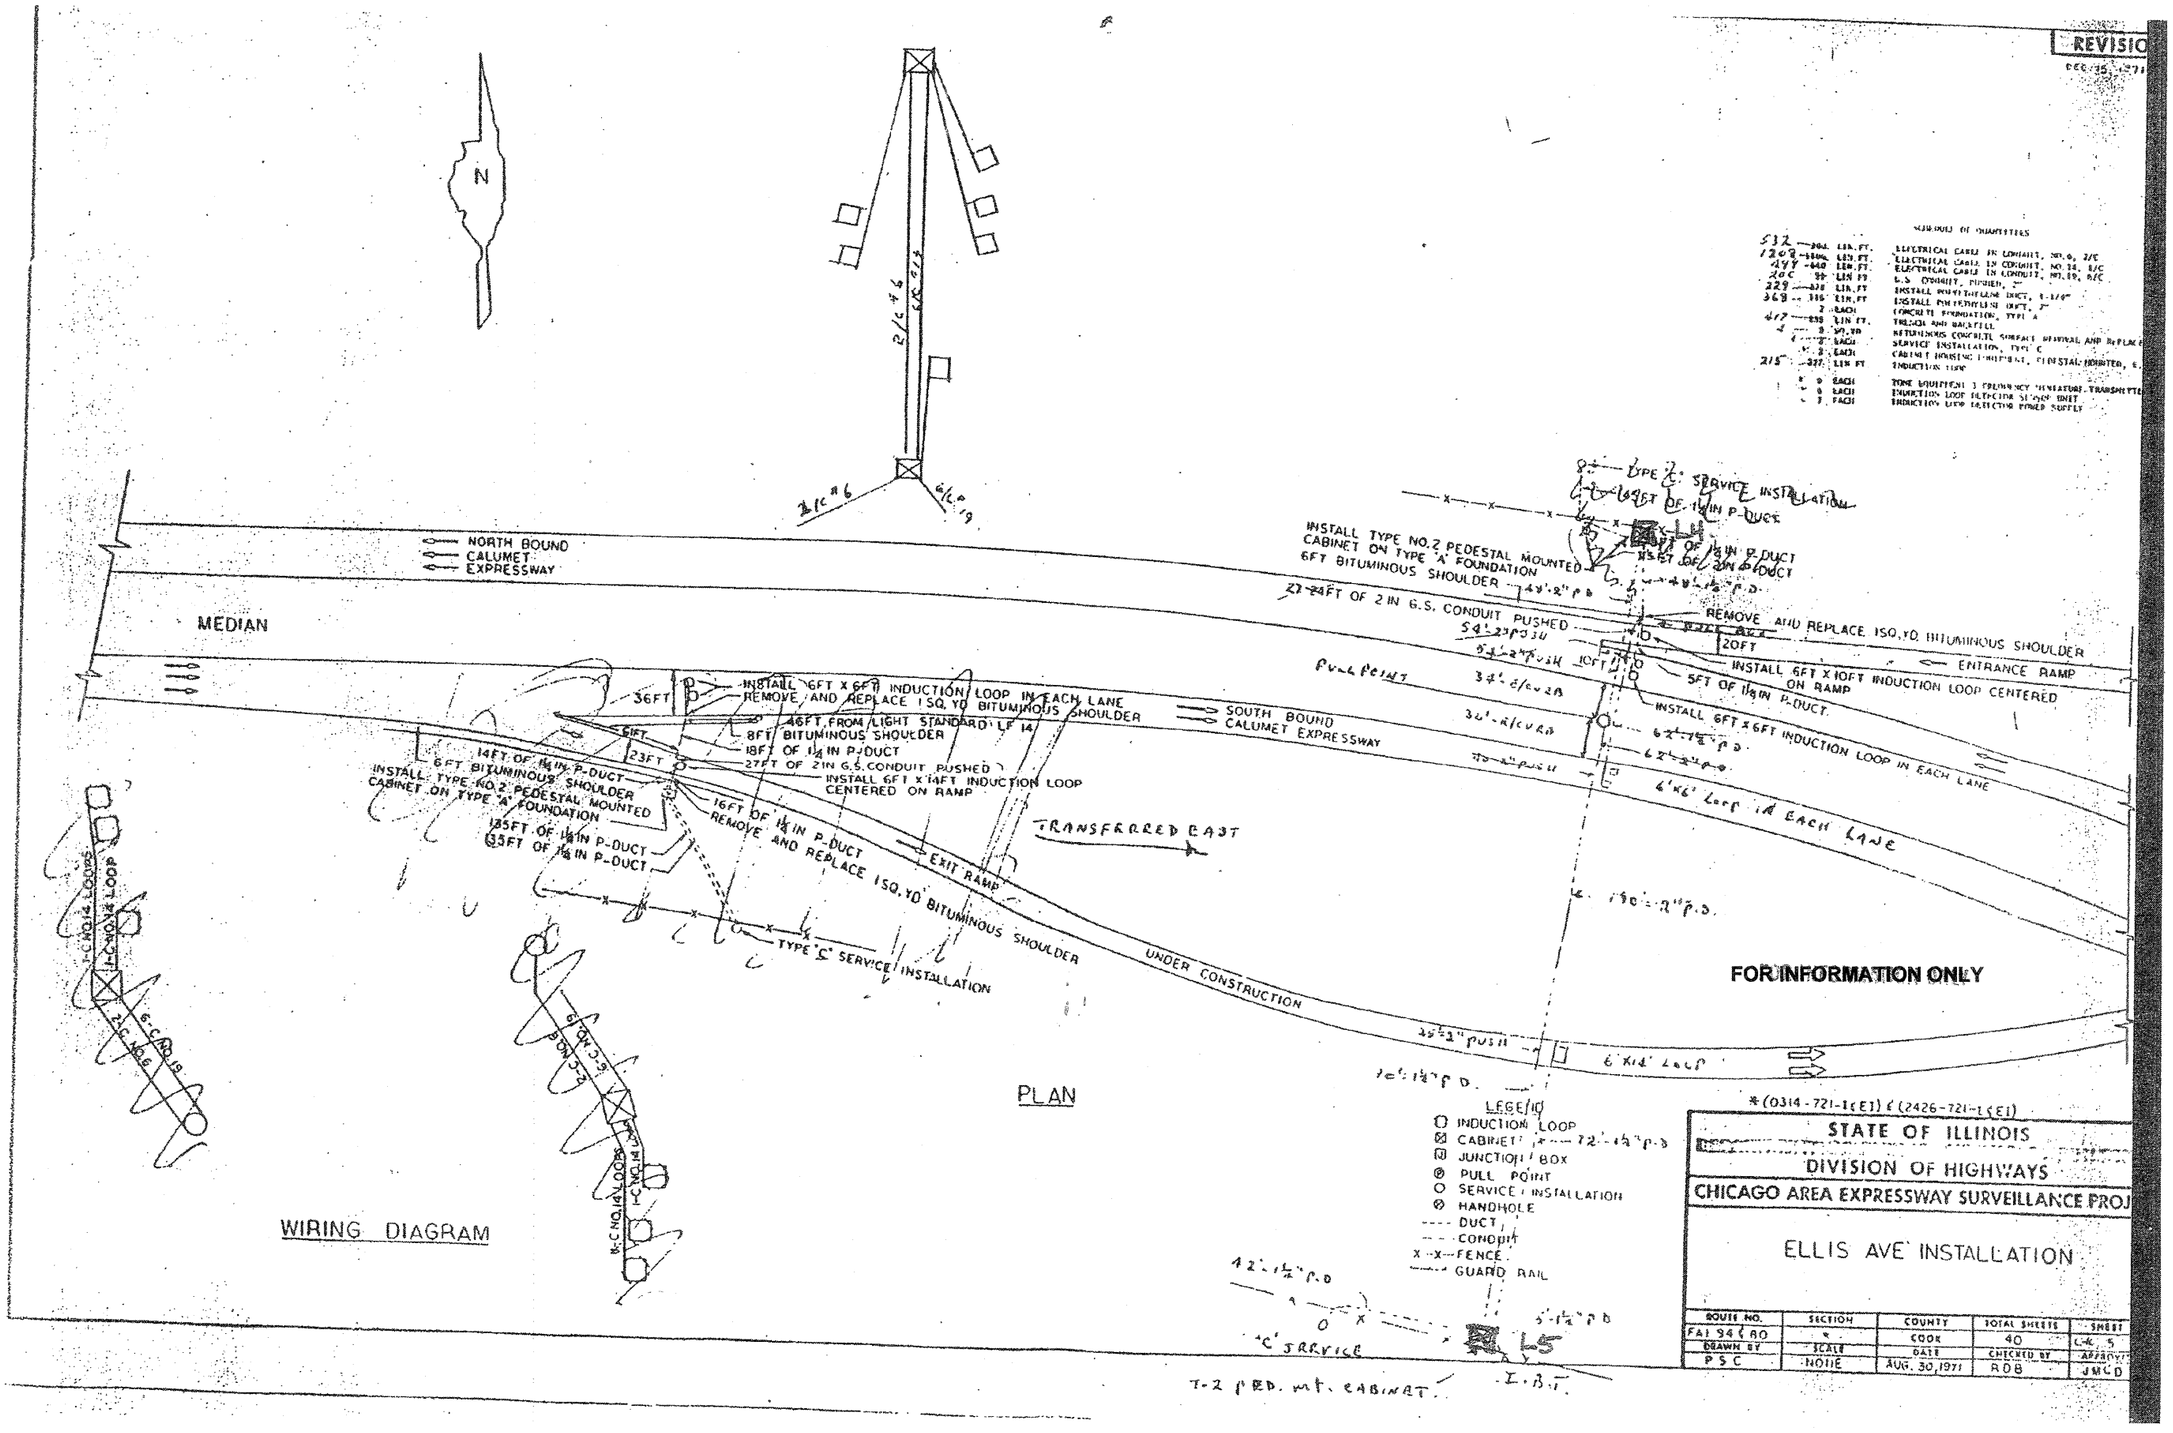

FILE NAME = D160C08-141-TRAFFIC SURVEILLANCE.dgn	USER NAME = dwozniarski	DESIGNED -	REVISED -	STATE OF ILLINOIS DEPARTMENT OF TRANSPORTATION	BISHOP FORD EXPRESSWAY (I-94) TRAFFIC SURVEILLANCE	F.A.I. RTE. 94	SECTION (0312-708W, ETC. & 1315)RS-4	COUNTY COOK	TOTAL SHEETS 167 / SHEET NO. 141
		DRAWN - DMW, GDS	REVISED -					CONTRACT NO. 60C08	
	PLOT SCALE = N/A	CHECKED -	REVISED -		SCALE: N/A / SHEET NO. 1 OF 1 SHEETS / STA. / TO STA.	FED. ROAD DIST. NO.	ILLINOIS	FED. AID PROJECT	
	PLOT DATE = 2/6/2009	DATE - 2/6/2009	REVISED -						