REVISIONS
FEB. 16, 1972

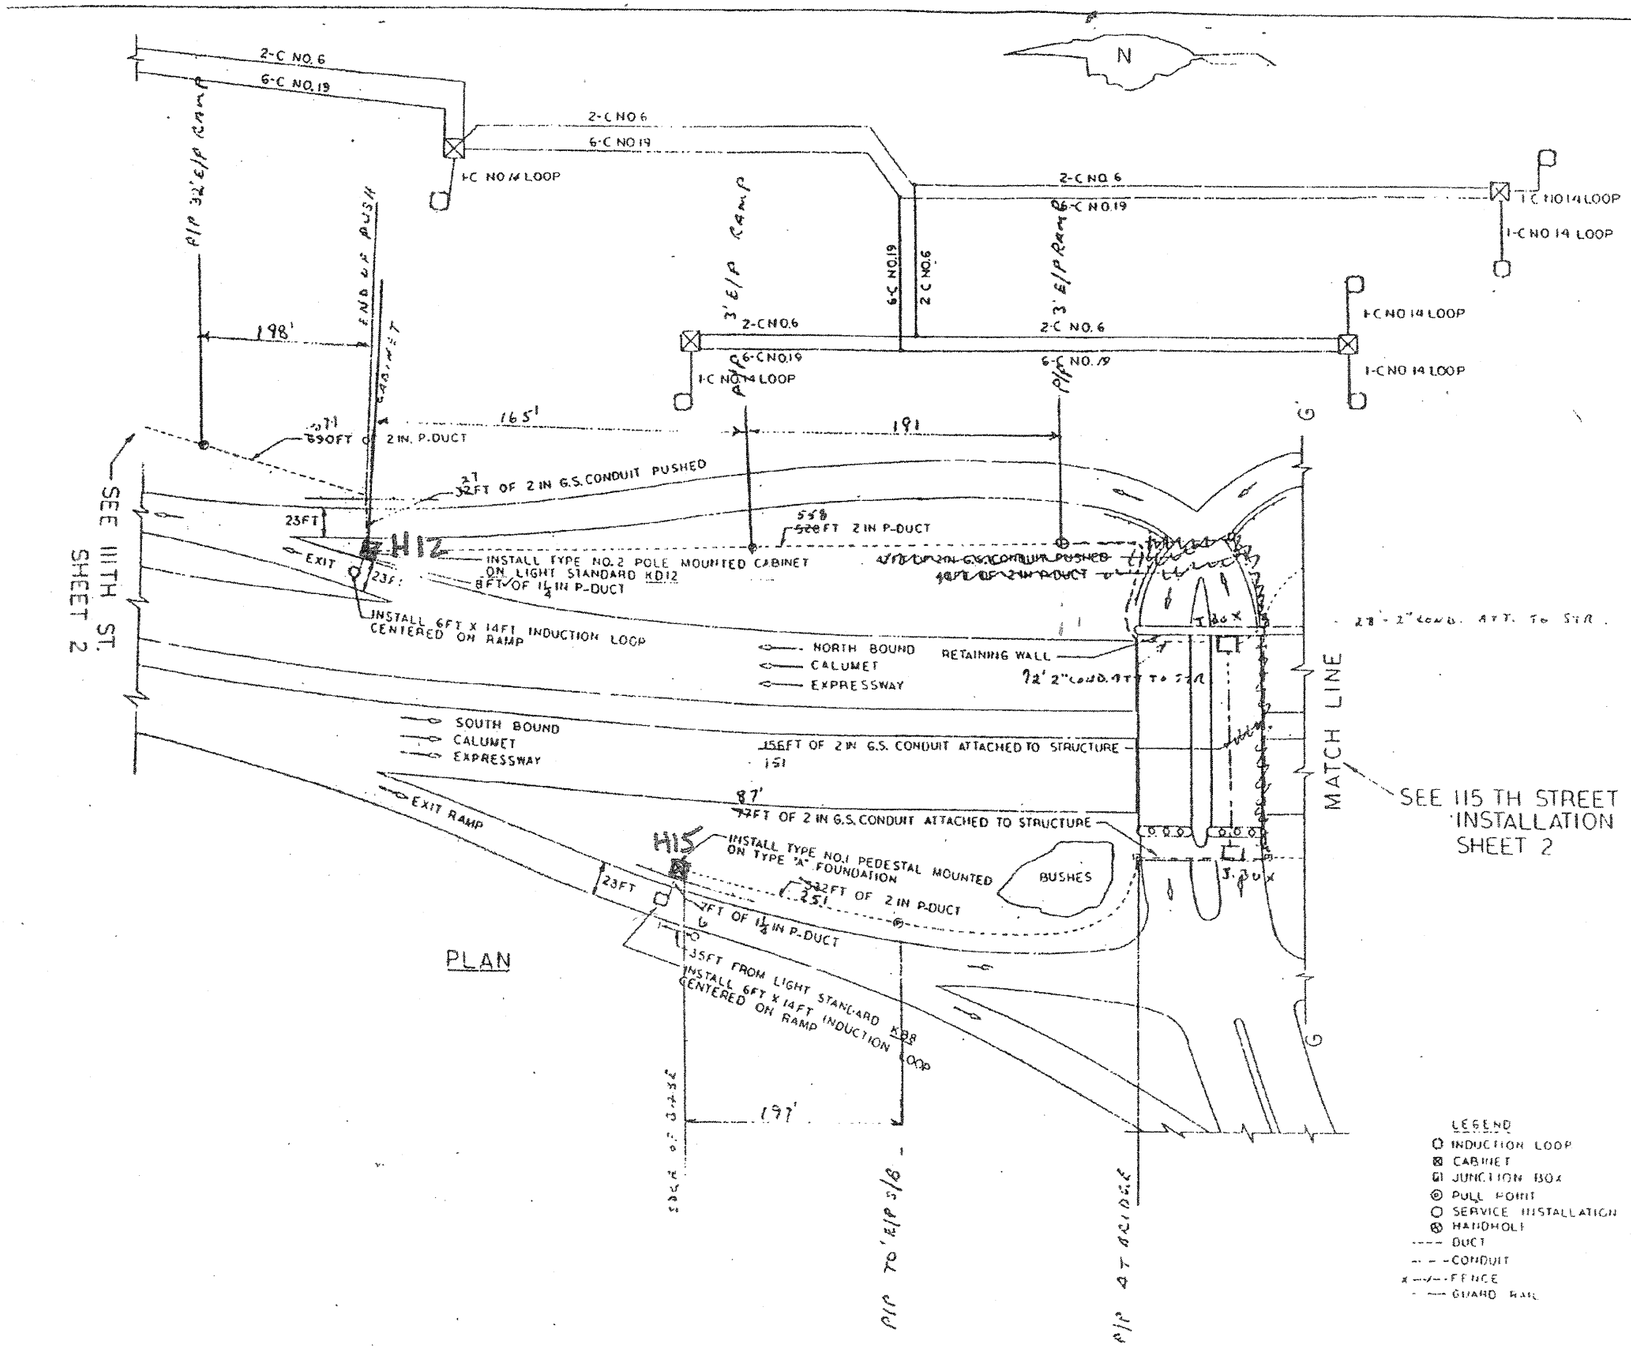

SCHEDULE OF QUANTITIES

1691	2279 LIN.FT.	ELECTRICAL CABLE IN CONDUIT, NO.6, 2/C
522	236 LIN.FT.	ELECTRICAL CABLE IN CONDUIT, NO.14, 1/C
2497	2779 LIN.FT.	ELECTRICAL CABLE IN CONDUIT, NO.19, 6/C
	LIN.FT.	ELECTRICAL CABLE IN CONDUIT, NO.19, 12/C
	LIN.FT.	G.S. CONDUIT IN TRENCH, 1-1/4"
	LIN.FT.	G.S. CONDUIT IN TRENCH, 2"
81	70 LIN.FT.	G.S. CONDUIT, PUSHED, 2"
	LIN.FT.	G.S. CONDUIT ATTACHED TO STRUCTURE, 1-1/4"
371	338 LIN.FT.	G.S. CONDUIT ATTACHED TO STRUCTURE, 2"
	LIN.FT.	INSTALL TELEPHONE DUCT
229	179 LIN.FT.	INSTALL POLYETHELENE DUCT, 1-1/4"
2276	2407 LIN.FT.	INSTALL POLYETHELENE DUCT, 2"
	2 EACH	CONCRETE FOUNDATION, TYPE A
	3 EACH	CONCRETE FOUNDATION, TYPE D
	EACH	HEAVY DUTY HANDHOLE
	EACH	M HOHOLE
2497	864 LIN.FT.	TRENCH AND BACKFILL
3	7 SQ.YD.	BITUMINOUS CONCRETE SURFACE REMOVAL AND REPLACEMENT
	EACH	SERVICE INSTALLATION, TYPE C
	1 EACH	CABINET HOUSING EQUIPMENT, PEDESTAL MOUNTED, E.S.P. 1
	1 EACH	CABINET HOUSING EQUIPMENT, PEDESTAL MOUNTED, E.S.P. 2
	EACH	CABINET HOUSING EQUIPMENT, POLE MOUNTED, E.S.P. 1
	1 EACH	CABINET HOUSING EQUIPMENT, POLE MOUNTED, E.S.P. 2
	EACH	CABINET HOUSING EQUIPMENT, ATTACHED TO STRUCTURE, E.S.P. 1
	1 EACH	CABINET HOUSING EQUIPMENT, ATTACHED TO STRUCTURE, E.S.P. 2
	EACH	CABINET HOUSING EQUIPMENT, E.S.P. 1
262	869 LIN.FT.	INDUCTION LOOP
	2 EACH	TONE EQUIPMENT 3 FREQUENCY TRANSMITTER
	6 EACH	TONE EQUIPMENT 3 FREQUENCY MINIATURE TRANSMITTER
	EACH	TONE EQUIPMENT 3 FREQUENCY RECEIVER
	1 EACH	TONE EQUIPMENT POWER SUPPLY
	3 EACH	TONE EQUIPMENT MOUNTING FRAME
	4 EACH	INDUCTION LOOP DETECTOR POWER SUPPLY
	6 EACH	INDUCTION LOOP DETECTOR SENSOR UNIT

LEGEND
- INDUCTION LOOP
- CABINET
- JUNCTION BOX
- PULL POINT
- SERVICE INSTALLATION
- HANDHOLE
- DUCT
- CONDUIT
- FENCE
- GUARD RAIL

FOR INFORMATION ONLY

STATE OF ILLINOIS
DIVISION OF HIGHWAYS
CHICAGO AREA EXPRESSWAY SURVEILLANCE PROJECT

115 TH STREET INSTALLATION
(SHEET 1 OF 2)

ROUTE NO.	SECTION	COUNTY	TOTAL SHEETS	SHEET NO.
I-94 E	-	COOK	167	10
DRAWN BY	SCALE	DATE	CHECKED BY	APPROVED
P.S.C.	NONE	AUG. 3 1971	J.J.L.	J.J.L.

FILE NAME =	USER NAME = dwozniarski	DESIGNED -	REVISED -
D160C88-144-TRAFFIC SURVEILLANCE.dgn		DRAWN - DMW, GDS	REVISED -
	PLOT SCALE = N/A	CHECKED -	REVISED -
	PLOT DATE = 2/6/2009	DATE - 2/6/2009	REVISED -

STATE OF ILLINOIS
DEPARTMENT OF TRANSPORTATION

BISHOP FORD EXPRESSWAY (I-94)
TRAFFIC SURVEILLANCE

SCALE: N/A | SHEET NO. 1 OF 1 SHEETS | STA. | TO STA.

F.A.I. RTE.	SECTION	COUNTY	TOTAL SHEETS	SHEET NO.
94	(0312-708W, ETC. & 1315RS-4	COOK	167	144
		CONTRACT NO. 60C08		
FED. ROAD DIST. NO.	ILLINOIS	FED. AID PROJECT		