F.A.I. RTE.	SECTION	COUNTY	TOTAL SHEETS	SHEET NO.
I-94		COOK	206	104
STA.		TO STA.		

S 4217, L T1A, HB-15, S8-9, R-86

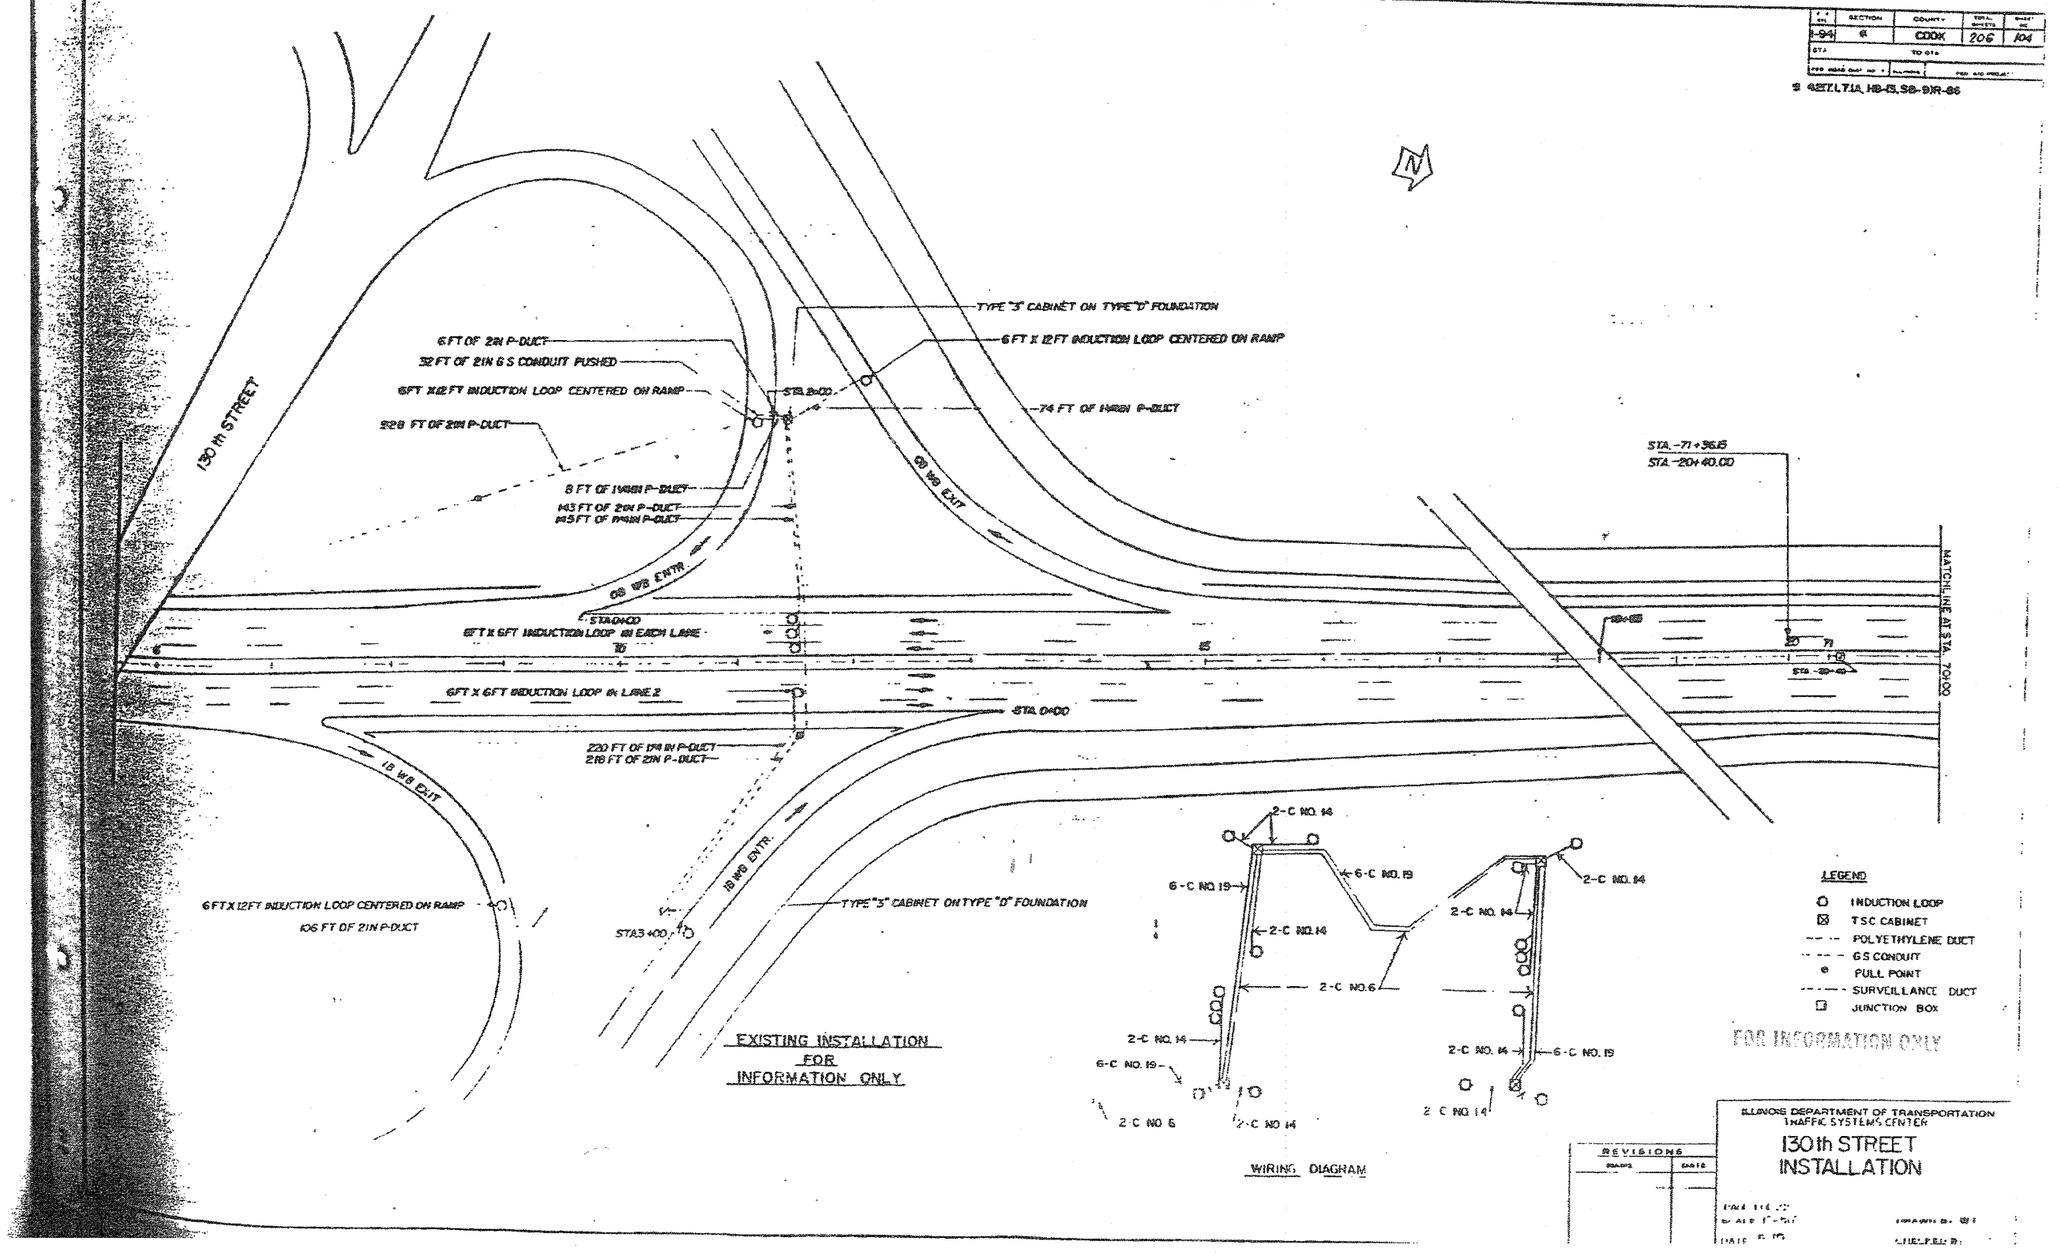

FILE NAME = 0160C08-147-TRAFFIC SURVEILLANCE.dgn	USER NAME = dvozniarski	DESIGNED -	REVISED -	STATE OF ILLINOIS DEPARTMENT OF TRANSPORTATION	BISHOP FORD EXPRESSWAY (I-94) TRAFFIC SURVEILLANCE	F.A.I. RTE. 94	SECTION (0312-708W, ETC. & 1315IRS-4	COUNTY COOK	TOTAL SHEETS 167	SHEET NO. 147
		DRAWN - DMW, CDS	REVISED -					CONTRACT NO. 60C08		
	PLOT SCALE = N/A	CHECKED -	REVISED -		SCALE: N/A	SHEET NO. 1 OF 1 SHEETS	STA.	TO STA.	FED. ROAD DIST. NO.	ILLINOIS FED. AID PROJECT
	PLOT DATE = 2/6/2009	DATE - 2/6/2009	REVISED -							