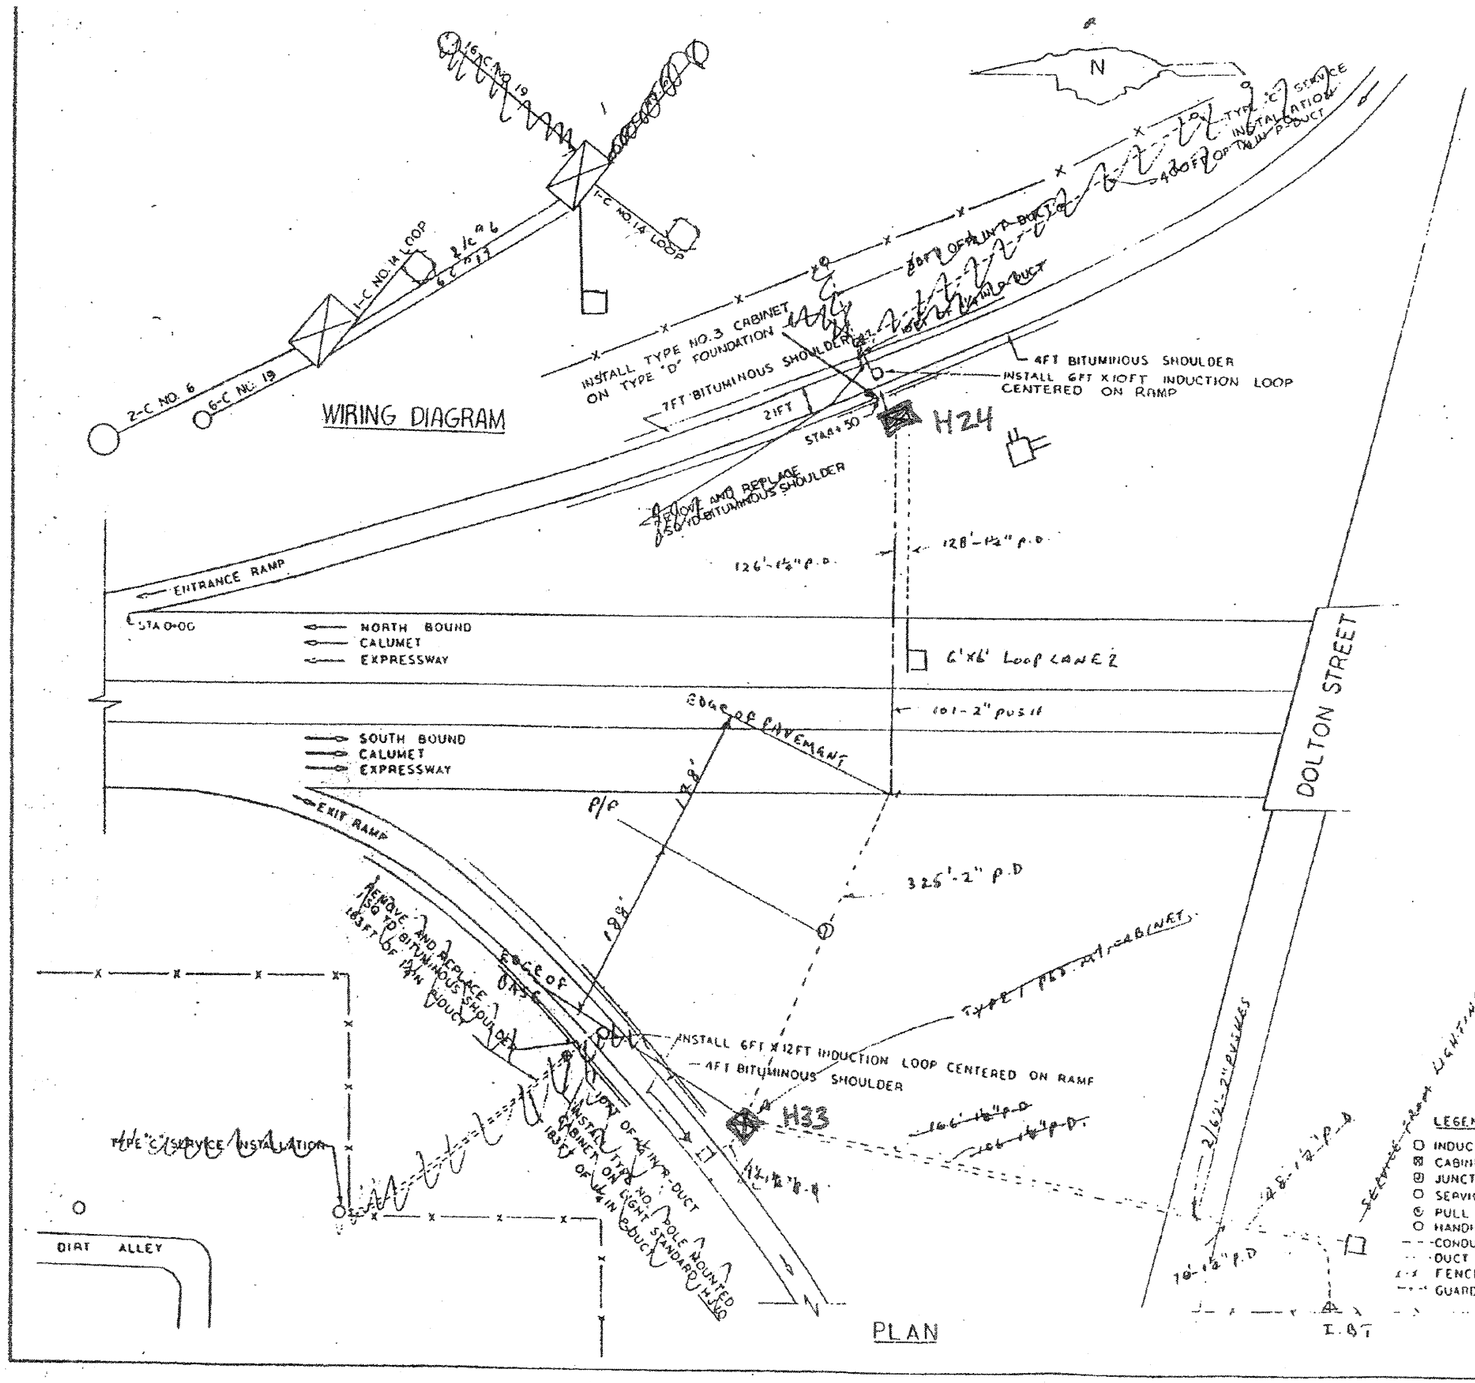

REVISIO

April 12, 19

SCHEDULE OF QUANTITIES

4297	1264	LIN.FT.	ELECTRICAL CABLE IN CONDUIT, NO.6, 2/C
296	89	LIN.FT.	ELECTRICAL CABLE IN CONDUIT, NO.14, 1/C
1347	945	LIN.FT.	ELECTRICAL CABLE IN CONDUIT, NO.19, 6/C
		LIN.FT.	ELECTRICAL CABLE IN CONDUIT, NO.19, 12/C
		LIN.FT.	G.S. CONDUIT IN TRENCH, 1"
		LIN.FT.	G.S. CONDUIT IN TRENCH, 2"
346	108	LIN.FT.	G.S. CONDUIT, PUSHED, 2"
		LIN.FT.	G.S. CONDUIT ATTACHED TO STRUCTURE, 1-1/4"
2		LIN.FT.	G.S. CONDUIT ATTACHED TO STRUCTURE, 2"
		LIN.FT.	INSTALL TELEPHONE DUCT
1315	968	LIN.FT.	INSTALL POLYETHELENE DUCT, 1-1/4"
660	660	LIN.FT.	INSTALL POLYETHELENE DUCT, 2"
	2	EACH	CONCRETE FOUNDATION, TYPE F
	2	EACH	CONCRETE FOUNDATION, TYPE D
		EACH	HEAVY DUTY H HANDHOLE
	1	EACH	STEP DOWN TRANSFORMER H
1369	1308	LIN.FT.	TRENCH AND BACKFILL
5	5	S.Y.	BITUMINOUS CONCRETE SURFACE REMOVAL AND REPLACEMENT
1	1	EACH	SERVICE INSTALLATION, TYPE C
	1	EACH	CABINET HOUSING EQUIPMENT, PEDESTAL MOUNTED, E.S.P. 1
	1	EACH	CABINET HOUSING EQUIPMENT, PEDESTAL MOUNTED, E.S.P. 2
	1	EACH	CABINET HOUSING EQUIPMENT, POLE MOUNTED, E.S.P. 1
		EACH	CABINET HOUSING EQUIPMENT, POLE MOUNTED, E.S.P. 2
		EACH	CABINET HOUSING EQUIPMENT, ATTACHED TO STRUCTURE, E.S.P.
		EACH	CABINET HOUSING EQUIPMENT, ATTACHED TO STRUCTURE, E.S.P.
	2	EACH	CABINET HOUSING EQUIPMENT, E.S.P. 3
282	282	LIN.FT.	INDUCTION LOOP
3	3	EACH	TONE EQUIPMENT 3 FREQUENCY TRANSMITTER
	4	EACH	TONE EQUIPMENT 3 FREQUENCY MINIATURE TRANSMITTER
		EACH	TONE EQUIPMENT 3 FREQUENCY RECEIVER
	2	EACH	TONE EQUIPMENT POWER SUPPLY
	3	EACH	TONE EQUIPMENT MONITOR PANEL
	8	EACH	INDUCTION LOOP DETECTOR POWER SUPPLY
7	6	EACH	INDUCTION LOOP DETECTOR SENSOR UNIT

FOR INFORMATION ONLY

STATE OF ILLINOIS

DIVISION OF HIGHWAYS

CHICAGO AREA EXPRESSWAY SURVEILLANCE PRO

DOLTON STREET INSTALLATION

(SHEET 1 OF 2)

ROUTE NO.	SECTION	COUNTY	TOTAL SHEETS	SHEET
FAI 94 & I	9	COOK	40	
DRAWN BY	SCALE	DATE	CHECKED BY	APPR
PSC	NONE		RDB	JMC

FILE NAME = 0160C08-153-TRAFFIC SURVEILLANCE.dgn	USER NAME = dwozniarski	DESIGNED -	REVISED -
		DRAWN - DMW, CDS	REVISED -
	PLOT SCALE = N/A	CHECKED -	REVISED -
	PLOT DATE = 2/6/2009	DATE - 2/6/2009	REVISED -

STATE OF ILLINOIS
DEPARTMENT OF TRANSPORTATION

BISHOP FORD EXPRESSWAY (I-94)
TRAFFIC SURVEILLANCE

SCALE: N/A | SHEET NO. 1 OF 1 SHEETS | STA. | TO STA.

F.A.I. RTE.	SECTION	COUNTY	TOTAL SHEETS	SHEET NO.
94	(0312-708W, ETC. & 1315IRS-4	COOK	167	153
		CONTRACT NO. 60C08		
FED. ROAD DIST. NO.	ILLINOIS	FED. AID PROJECT		