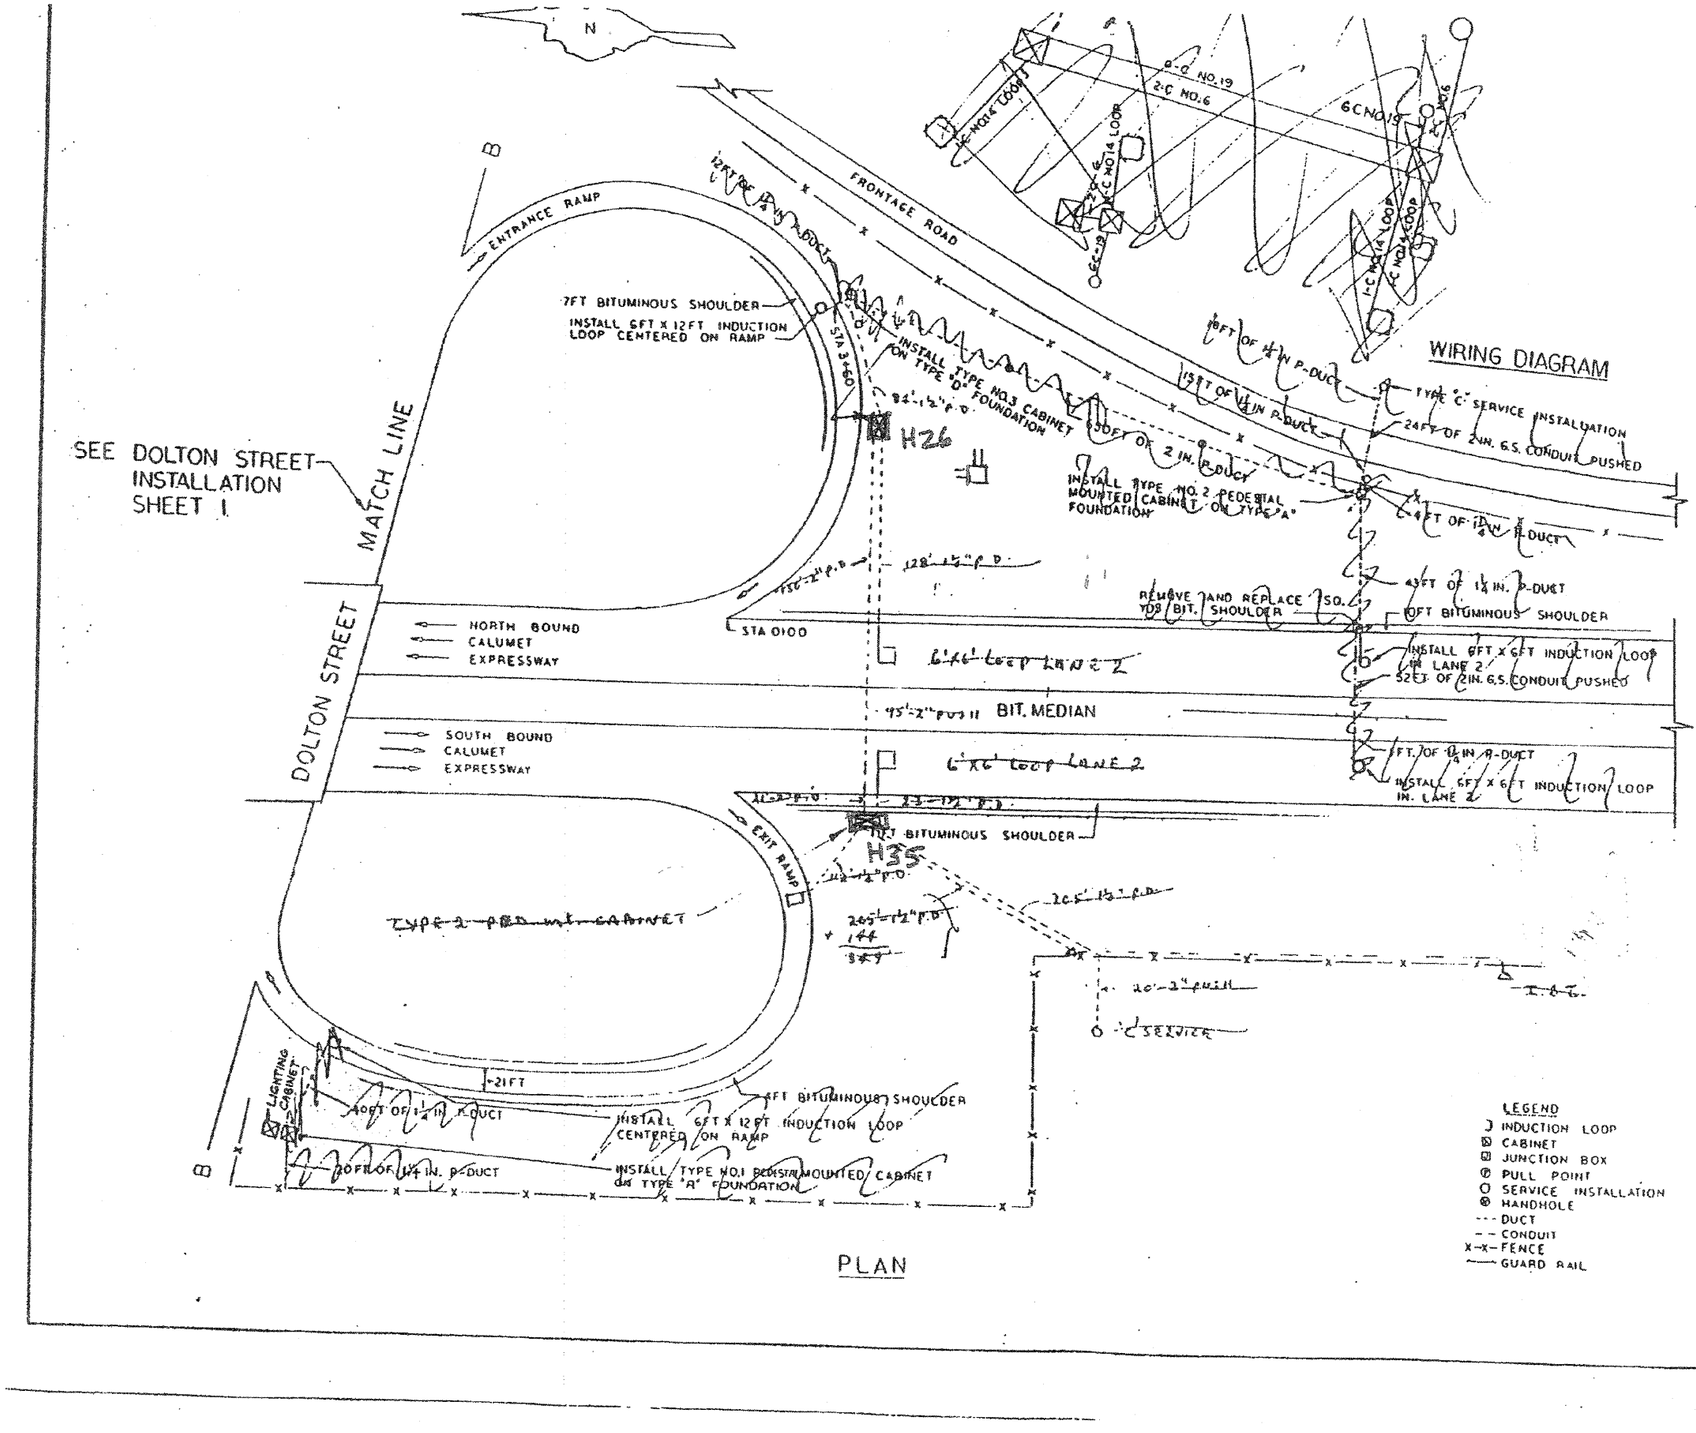

(0314-721-I & EI) & (2426-721-I & EI)

STATE OF ILLINOIS
DIVISION OF HIGHWAYS
CHICAGO AREA EXPRESSWAY SURVEILLANCE PR

DOLTON STREET INSTALLATION
(SHEET 2 OF 2)

ROUTE NO.	SECTION	COUNTY	TOTAL SHEETS	SH
FAI 94 & 3C	4	COOK	40	
DRAWN BY	SCALE	DATE	CHECKED BY	APPR
PSC	NONE	[illegible]	RDB	JMC

FILE NAME =	USER NAME = dwozniarski	DESIGNED -	REVISED -
D160C08-154-TRAFFIC SURVEILLANCE.dgn		DRAWN - DMW, CDS	REVISED -
	PLOT SCALE = N/A	CHECKED -	REVISED -
	PLOT DATE = 2/6/2009	DATE - 2/6/2009	REVISED -

STATE OF ILLINOIS
DEPARTMENT OF TRANSPORTATION

BISHOP FORD EXPRESSWAY (I-94)
TRAFFIC SURVEILLANCE

SCALE: N/A | SHEET NO. 1 OF 1 SHEETS | STA. | TO STA.

F.A.I. RTE.	SECTION	COUNTY	TOTAL SHEETS	SHEET NO.
94	(0312-708W, ETC. & 1315IRS-4	COOK	167	154
		CONTRACT NO. 60C08		
FED. ROAD DIST. NO.	ILLINOIS	FED. AID PROJECT		