REVISIO

N

SCHEDULE OF QUANTITIES

2.9C	1350 L.F.	ELECTRICAL CABLE IN CONDUIT, NO.6, 5/C
6.7A	3900 L.F.	ELECTRICAL CABLE IN CONDUIT, NO.14, 5/C
2.9F	650 L.F.	ELECTRICAL CABLE IN CONDUIT, NO.12, 5/C
	L.F.	ELECTRICAL CABLE IN CONDUIT, NO.12, 12/C
	L.F.	G.S. CONDUIT IN TRENCH, 1-1/2"
	L.F.	G.S. CONDUIT IN TRENCH, 2"
7.05	90 L.F.	G.S. CONDUIT, JACKED, 2"
	L.F.	G.S. CONDUIT ATTACHED TO STRUCTURE, 1-1/2"
	L.F.	G.S. CONDUIT ATTACHED TO STRUCTURE, 2"
	L.F.	INSTALL TELEPHONE DUCT
6.83	285 L.F.	INSTALL POLYETHYLENE DUCT, 1-1/2"
	L.F.	INSTALL POLYETHYLENE DUCT, 2"
3	EACH	CONCRETE FOUNDATION, TYPE A
	EACH	CONCRETE FOUNDATION, TYPE B
	EACH	HEAVY DUTY HANDHOLE
	EACH	H HANDHOLE
9.03	800 L.F.	TRENCH AND BACKFILL
7	SQ.YD.	BITUMINOUS CONCRETE SURFACE REMOVAL AND REPLACEMENT
	EACH	SERVICE INSTALLATION, TYPE C
	EACH	CABINET HOUSING EQUIPMENT, PEDESTAL MOUNTED, E.S.P. 1
1	EACH	CABINET HOUSING EQUIPMENT, PEDESTAL MOUNTED, E.S.P. 2
	EACH	CABINET HOUSING EQUIPMENT, PEDESTAL MOUNTED, E.S.P. 3
	EACH	CABINET HOUSING EQUIPMENT, POLE MOUNTED, E.S.P. 1
	EACH	CABINET HOUSING EQUIPMENT, POLE MOUNTED, E.S.P. 2
	EACH	CABINET HOUSING EQUIPMENT, ATTACHED TO STRUCTURE, E.S.P. 1
	EACH	CABINET HOUSING EQUIPMENT, ATTACHED TO STRUCTURE, E.S.P. 2
	EACH	CABINET HOUSING EQUIPMENT, ATTACHED TO STRUCTURE, E.S.P. 3
184	S.SY.FT.	INDUCTION LOOP
	EACH	ZONE INVESTMENT 3 FREQUENCY TRANSMITTER
4	EACH	ZONE EQUIPMENT 3 FREQUENCY MONITORING TRANSMITTER
	EACH	ZONE EQUIPMENT 3 FREQUENCY RECEIVER
	EACH	ZONE EQUIPMENT POWER SUPPLY
	EACH	ZONE EQUIPMENT MONITORING PANEL
2	EACH	INDUCTION LOOP DETECTOR TYPE I
6	EACH	INDUCTION LOOP DETECTOR SENSOR UNIT

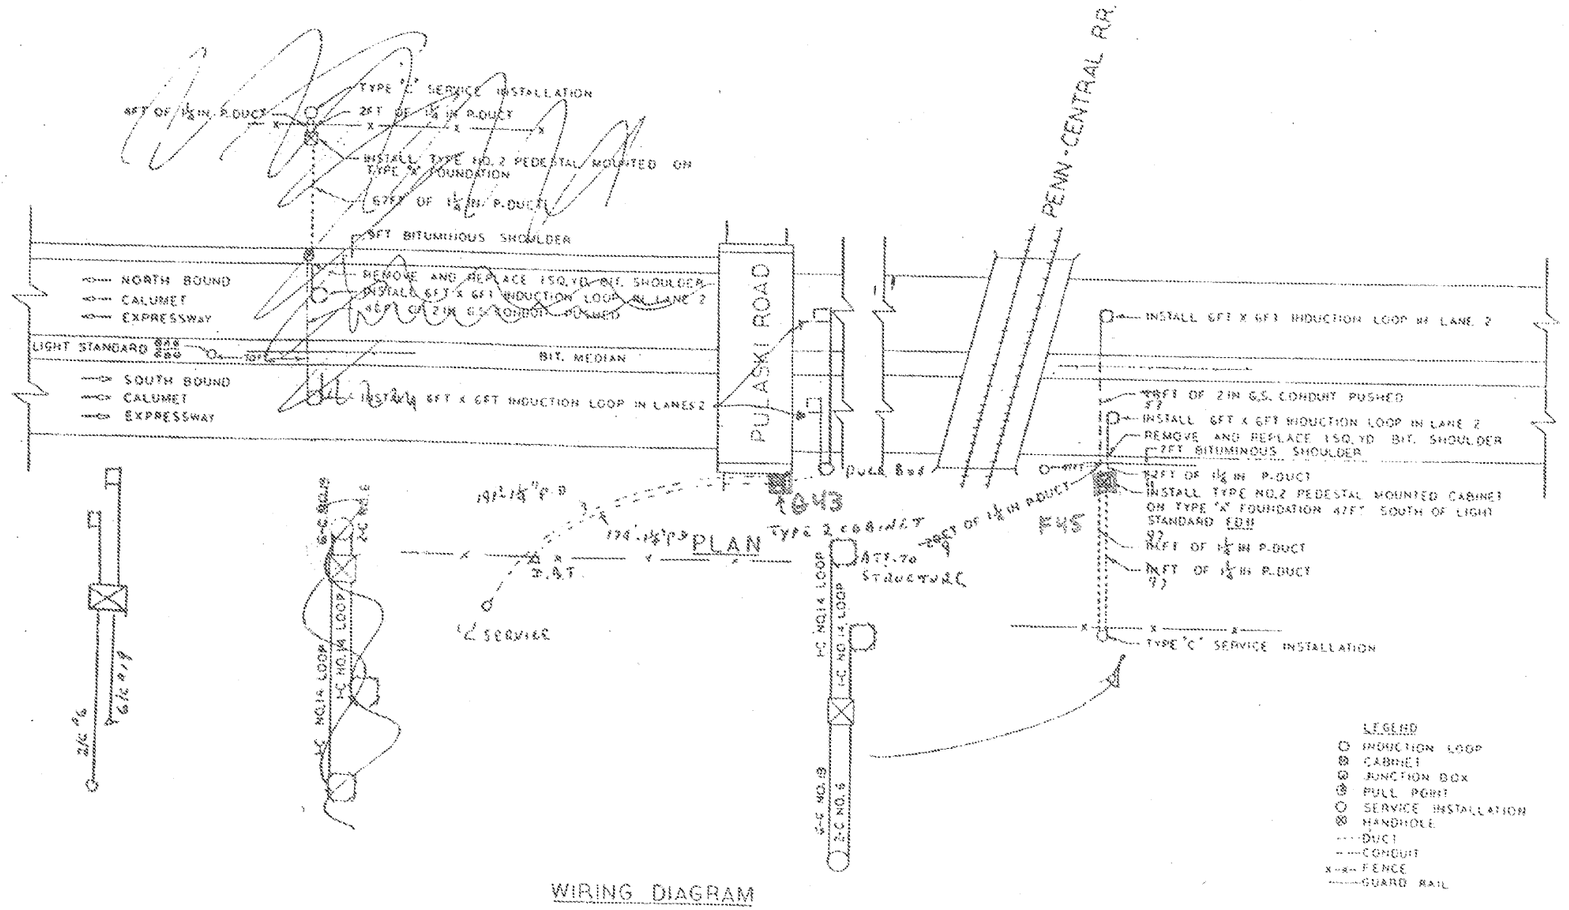

WIRING DIAGRAM

LEGEND
- INDUCTION LOOP
- CABINET
- JUNCTION BOX
- PULL POINT
- SERVICE INSTALLATION
- HANDHOLE
- DUCT
- CONDUIT
- FENCE
- GUARD RAIL

FOR INFORMATION ONLY

STATE OF ILLINOIS
DIVISION OF HIGHWAYS
CHICAGO AREA EXPRESSWAY SURVEILLANCE PRO.

PULASKI ROAD INSTALLATION
PENN. CENTRAL INSTALLATION

BOARD ACT.	SECTION	COUNTY	TOTAL SHEETS	SHEET
F.A.I. 94 & 57		COOK	40	21
BRIDGE 57	85(1)	85(1)	CHICAGO SE	20(1)
P.S.C.	NONE	10TH CONG. DIST.	ROD	DMC 0

FILE NAME = D160021-123-DISTRICT DETAILS.dgn	USER NAME = dwozniarski	DESIGNED -	REVISED -	
		DRAWN - DMW, GDS	REVISED -	
	PLOT SCALE = N/A	CHECKED -	REVISED -	
	PLOT DATE = 2/5/2009	DATE - 2/5/2009	REVISED -	

STATE OF ILLINOIS
DEPARTMENT OF TRANSPORTATION

BISHOP FORD EXPRESSWAY (I-94)
TRAFFIC SURVEILLANCE

SCALE: N/A | SHEET NO. 1 OF 1 SHEETS | STA. | TO STA.

F.A.I. RTE.	SECTION	COUNTY	TOTAL SHEETS	SHEET NO.
94	(0405,ETC,42-7&0707)RS-11	COOK	133	123
		CONTRACT NO. 60021		
FED. ROAD DIST. NO.	ILLINOIS	FED. AID PROJECT		