*REF-PLAN01
*REF-PLAN02

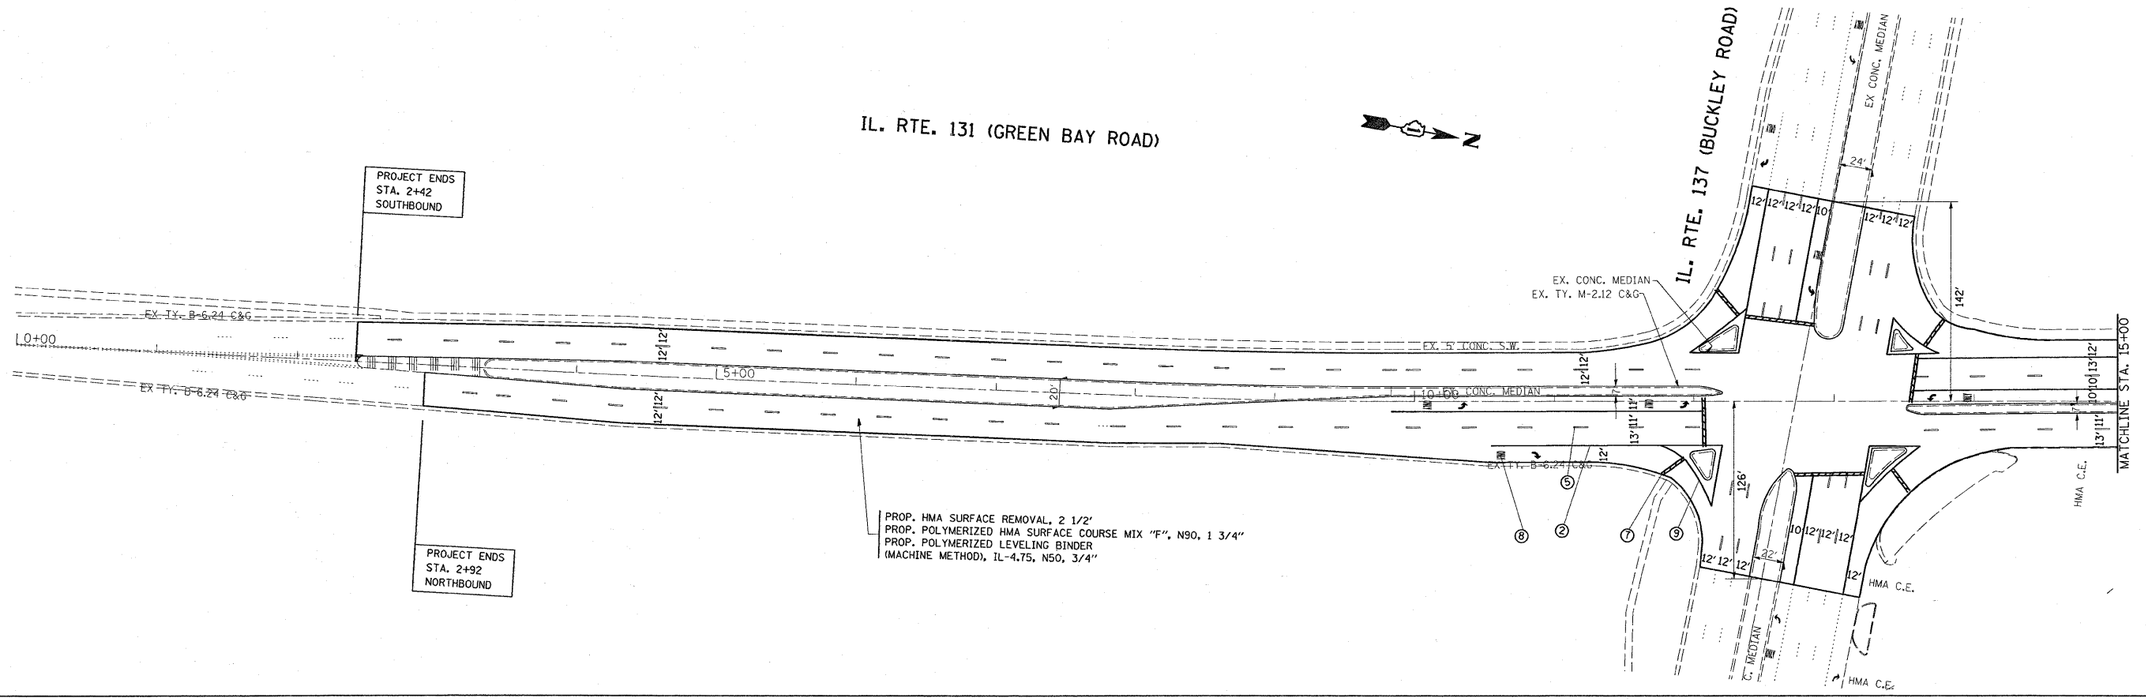

LEGEND

① THERMOPLASTIC PAVEMENT MARKING CENTERLINE, 4" SOLID DOUBLE YELLOW

② THERMOPLASTIC PAVEMENT MARKING 12" SOLID YELLOW DIAGONALS

③ THERMOPLASTIC PAVEMENT MARKING 6" WHITE TURN LANE LINE

④ THERMOPLASTIC PAVEMENT MARKING 4" YELLOW SOLID CENTERLINE

⑤ THERMOPLASTIC PAVEMENT MARKING 4" WHITE SKIP DASH LANE LINE

⑥ THERMOPLASTIC PAVEMENT MARKING 4" YELLOW SKIP DASH CENTERLINE

⑦ THERMOPLASTIC PAVEMENT MARKING 24" WHITE STOP BAR

⑧ THERMOPLASTIC PAVEMENT MARKING LETTERS AND SYMBOLS, WHITE

⑨ THERMOPLASTIC PAVEMENT MARKING 8" WHITE MEDIAN BORDER

⑩ THERMOPLASTIC PAVEMENT MARKING 2'-6' WHITE DOTTED

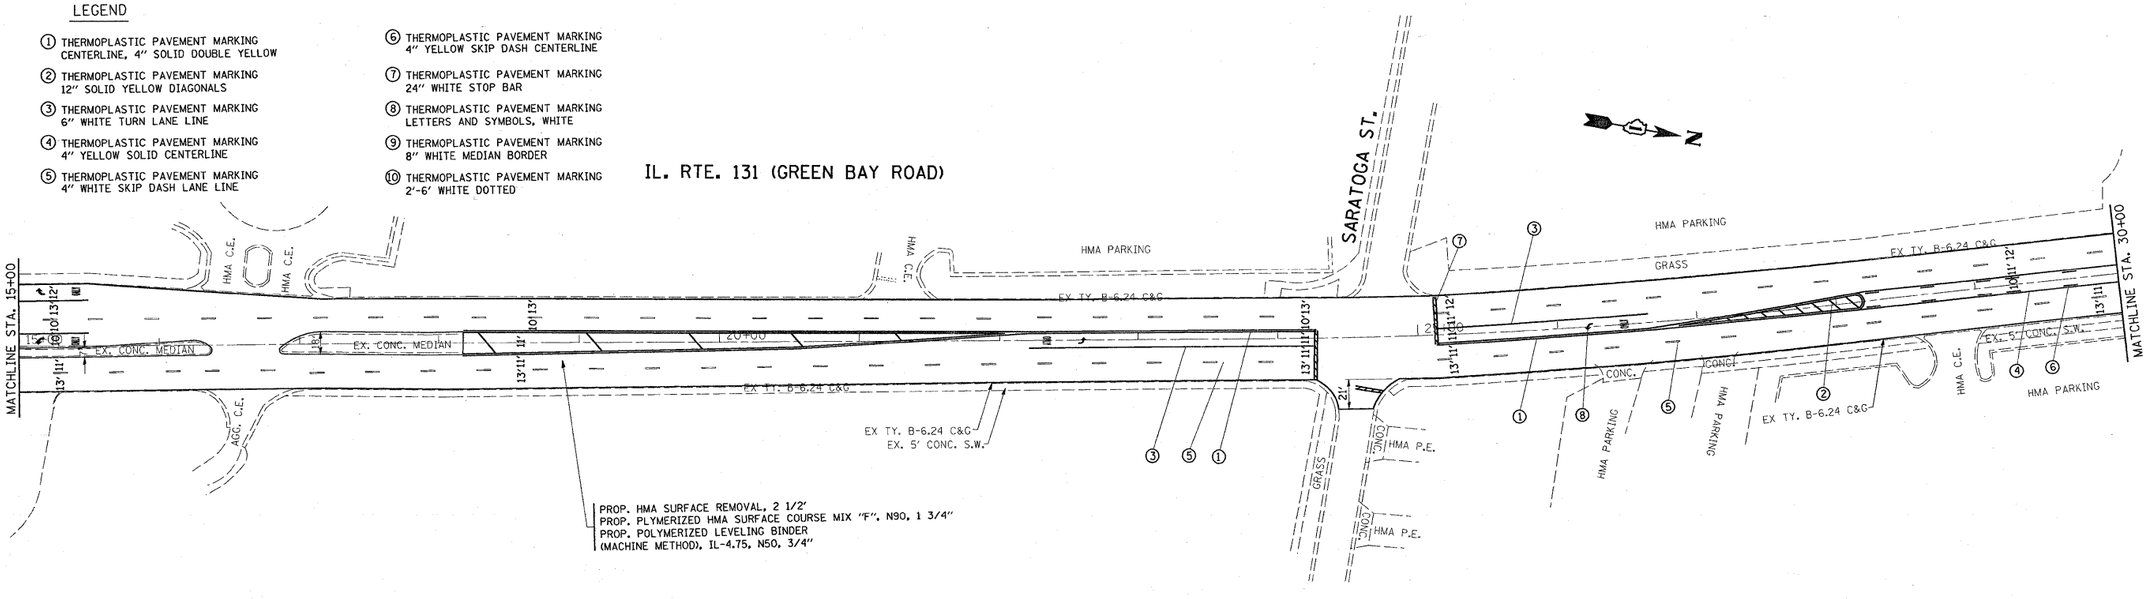

FILE NAME = c:\pw_work\pwidot\byunsh\d0101576\sh_rdwy.dgn	USER NAME = byunsh	DESIGNED -	REVISED -
		DRAWN -	REVISED -
	PLOT SCALE = 52.9397 ' / IN.	CHECKED -	REVISED -
	PLOT DATE = 1/13/2009	DATE -	REVISED -

STATE OF ILLINOIS
DEPARTMENT OF TRANSPORTATION

PLAN IL. 131 (IL. 120 TO IL. 137)

SCALE: 1"=50' | SHEET NO. OF SHEETS | STA. 0+00 | TO STA. 30+00

F.A.U RTE.	SECTION	COUNTY	TOTAL SHEETS	SHEET NO.
2711	D-RS-3	LAKE	40	8
		CONTRACT NO. 60E93		
FED. ROAD DIST. NO.	ILLINOIS	FED. AID PROJECT		