NOTE:

THIS PLAN IS FOR THE PURPOSE OF REPLACING THE DETECTOR LOOPS ONLY. ALL OTHER INFORMATION SHOWN IS NOT RELATED AND WILL BE DISREGARDED.

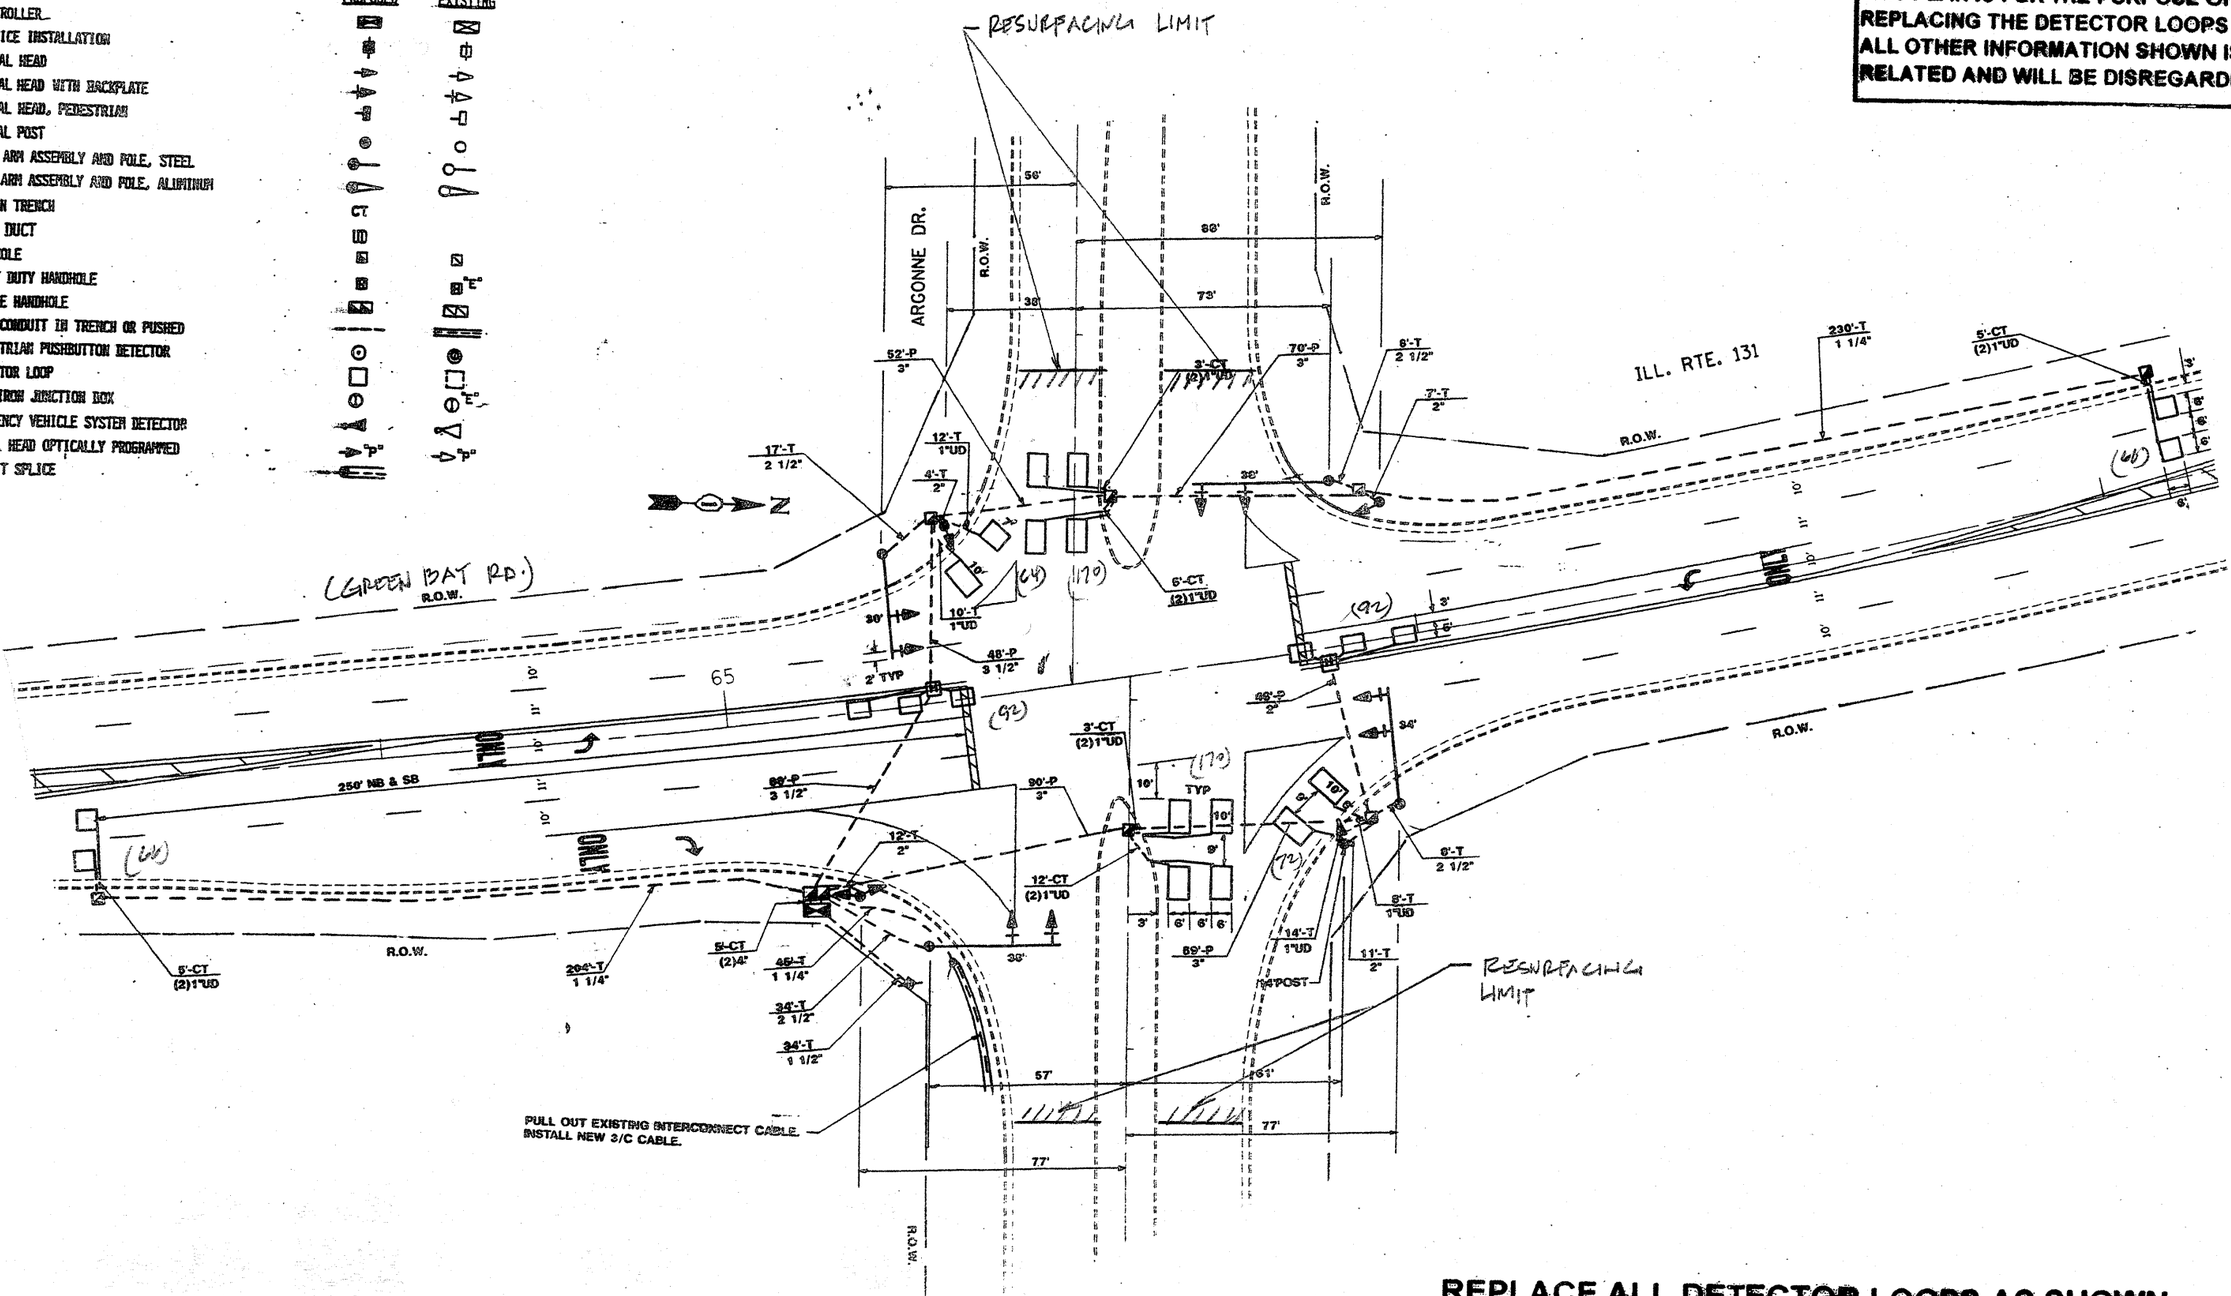

REPLACE ALL DETECTOR LOOPS AS SHOWN

(WITHIN THE RESURFACING LIMITS)

CODE NO.	QUANTITY	UNIT	ITEM
80600600	720	Foot	Detector Loop Replacement

FILE NAME = c:\projects\traffic\t070022\i168eforestway.dgn	USER NAME = kanthaphixaybc	DESIGNED -	REVISED -
		DRAWN -	REVISED -
	PLOT SCALE = 40.0000 ' / IN.	CHECKED -	REVISED -
	PLOT DATE = 10/5/2007	DATE -	REVISED -

STATE OF ILLINOIS
DEPARTMENT OF TRANSPORTATION

IL. 131 (GREEN BAY RD.) @ ARGONNE DRIVE

SCALE: | SHEET NO. OF SHEETS | STA. TO STA.

F.A.U/F.A.P. RTE.	SECTION	COUNTY	TOTAL SHEETS	SHEET NO.
		LAKE	40	22

CONTRACT NO.

FED. ROAD DIST. NO. | ILLINOIS | FED. AID PROJECT

ay.dgn 10/5/2007 12:29:13 PM User=kanthaphixaybc