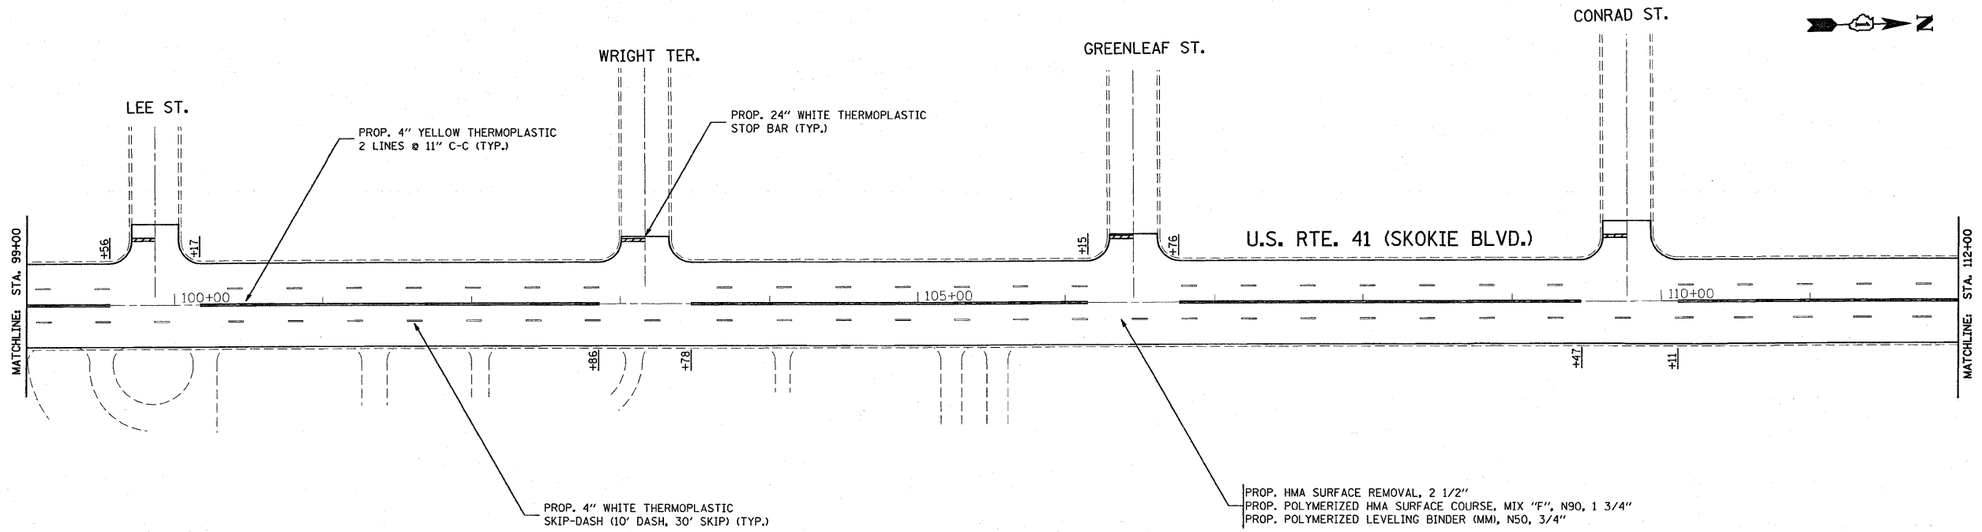

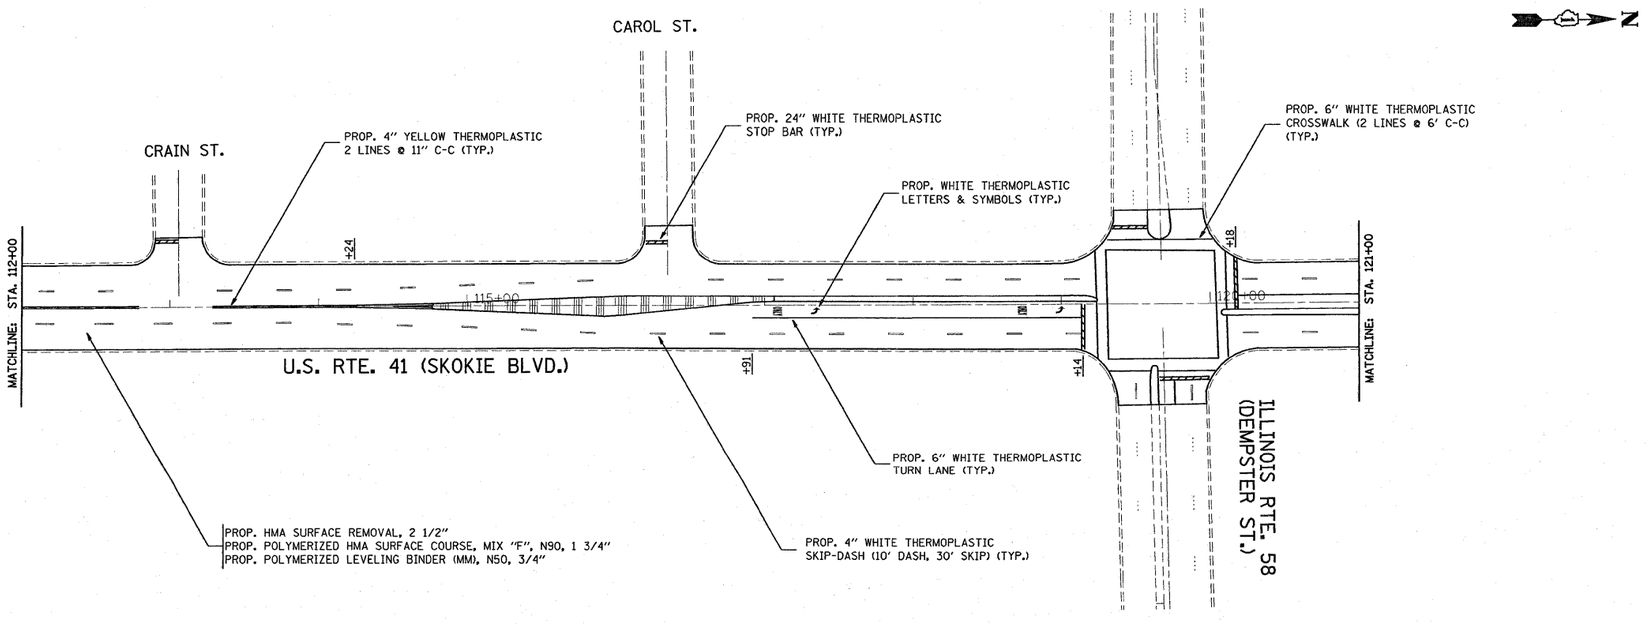

FILE NAME = c:\pw_work\PWIDOT\WILGREENDP\d0104078\design_aa.dgn	USER NAME = wilgreendp	DESIGNED -	REVISED -
		DRAWN -	REVISED -
	PLOT SCALE = 50.0000 ' / IN.	CHECKED -	REVISED -
	PLOT DATE = 1/10/2009	DATE -	REVISED -

STATE OF ILLINOIS
DEPARTMENT OF TRANSPORTATION

US 41 /IL 50 (TOUHY AVE. TO FOSTER ST.)
ROADWAY AND PAVEMENT MARKING PLAN

SCALE: | SHEET NO. OF SHEETS | STA. | TO STA.

F.A.P. RTE.	SECTION	COUNTY	TOTAL SHEETS	SHEET NO.
350	103RS-3	COOK	36	12
		CONTRACT NO. 60F01		
FED. ROAD DIST. NO.	ILLINOIS	FED. AID PROJECT		