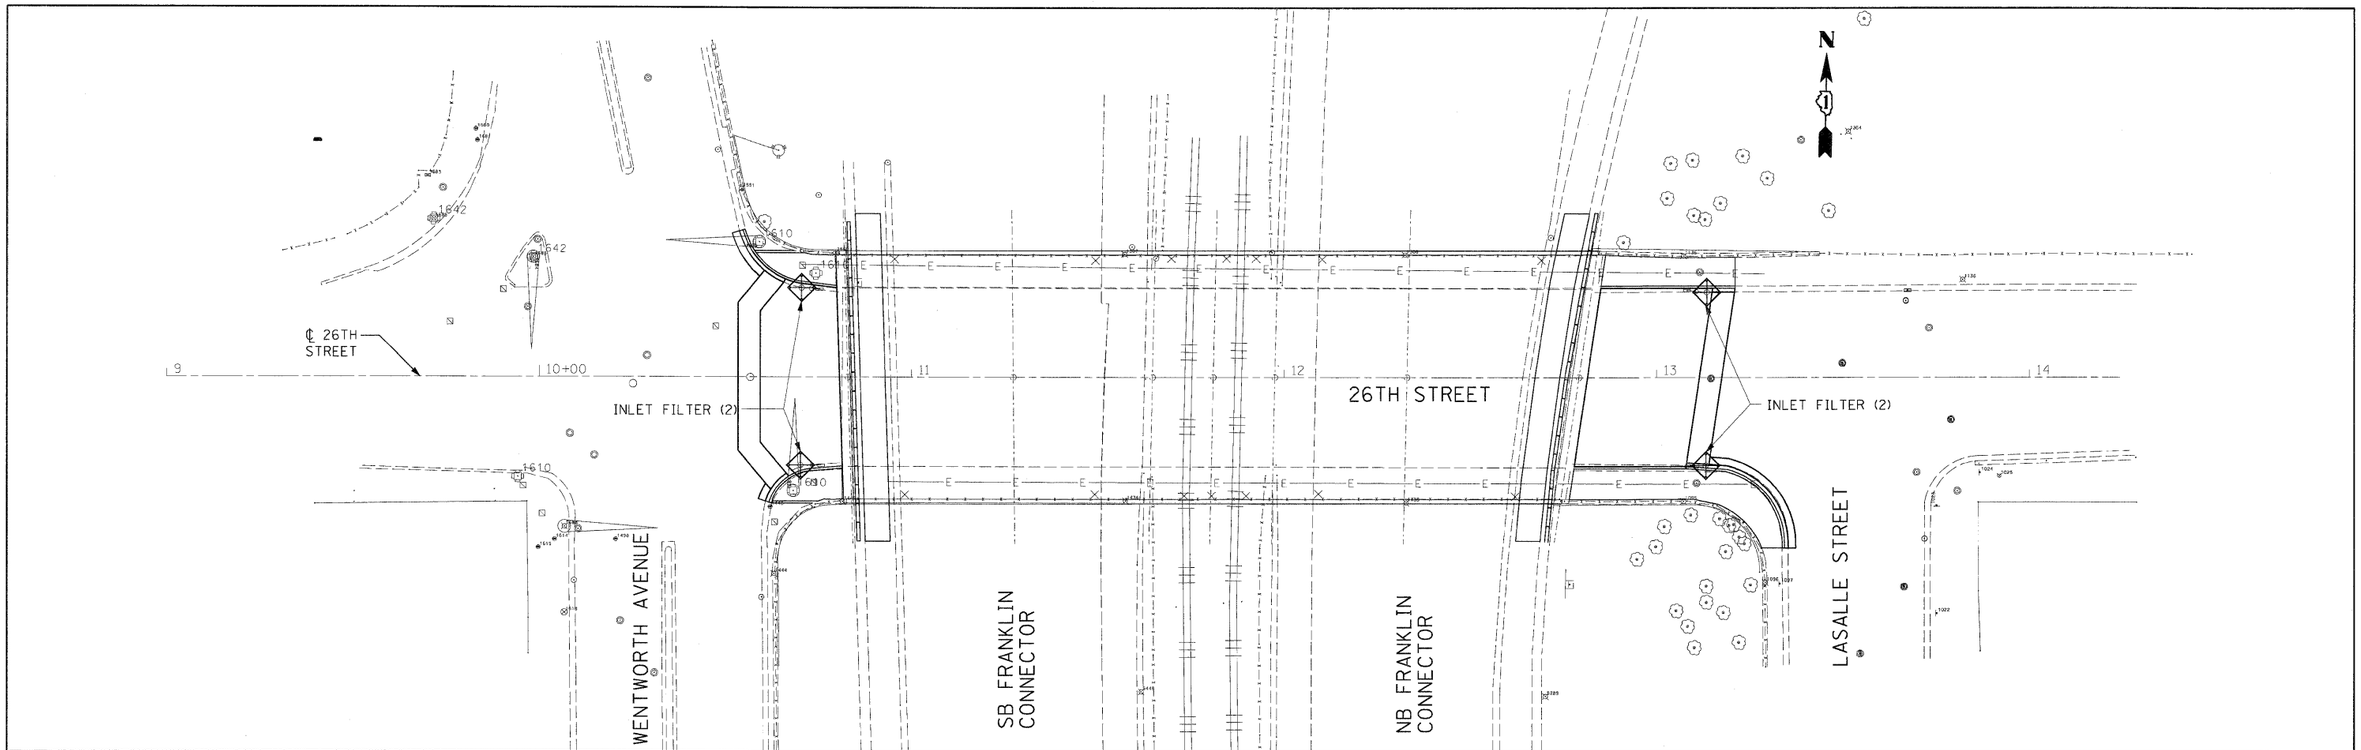

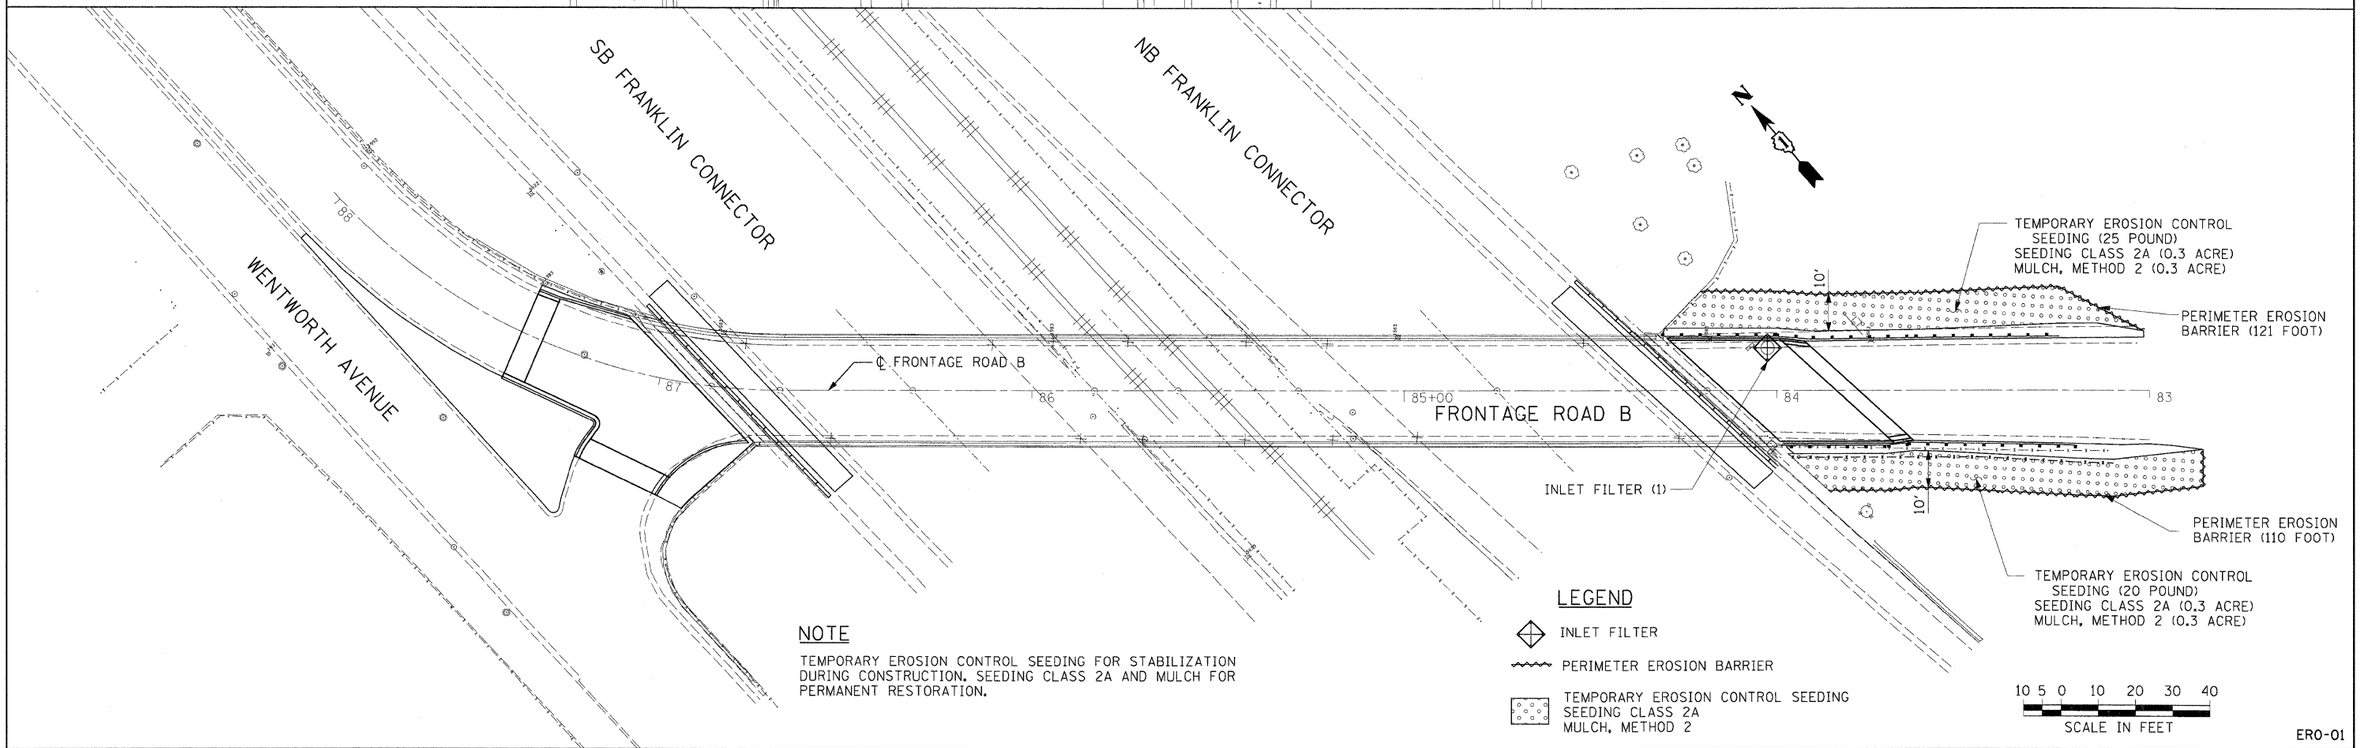

NOTE

TEMPORARY EROSION CONTROL SEEDING FOR STABILIZATION DURING CONSTRUCTION. SEEDING CLASS 2A AND MULCH FOR PERMANENT RESTORATION.

ERO-01

FILE NAME = p:_2008\clx15800\cadd\Sheet\ERO-LNDS.dgn		DESIGNED - TAI	REVISED -
JE JACOBS		DRAWN - TAI	REVISED -
		CHECKED - PJM	REVISED -
	PLOT DATE = 1/12/2009	DATE - 01/13/09	REVISED -

STATE OF ILLINOIS
DEPARTMENT OF TRANSPORTATION

F.A.P. 392 FRANKLIN CONNECTOR (AT 26th STREET AND AT I-55 FRONTAGE ROAD B)

LANDSCAPING, EROSION, AND SEDIMENT CONTROL PLAN

SCALE: 1"=20' | SHEET NO. OF SHEETS | STA. TO STA.

F.A.P RTE.	SECTION	COUNTY	TOTAL SHEETS	SHEET NO.
392	1717.2-3B-R	COOK	114	23

CONTRACT NO. 62197

FED. ROAD DIST. NO. | ILLINOIS | FED. AID PROJECT