*REF-ppl
*REF-ppl2

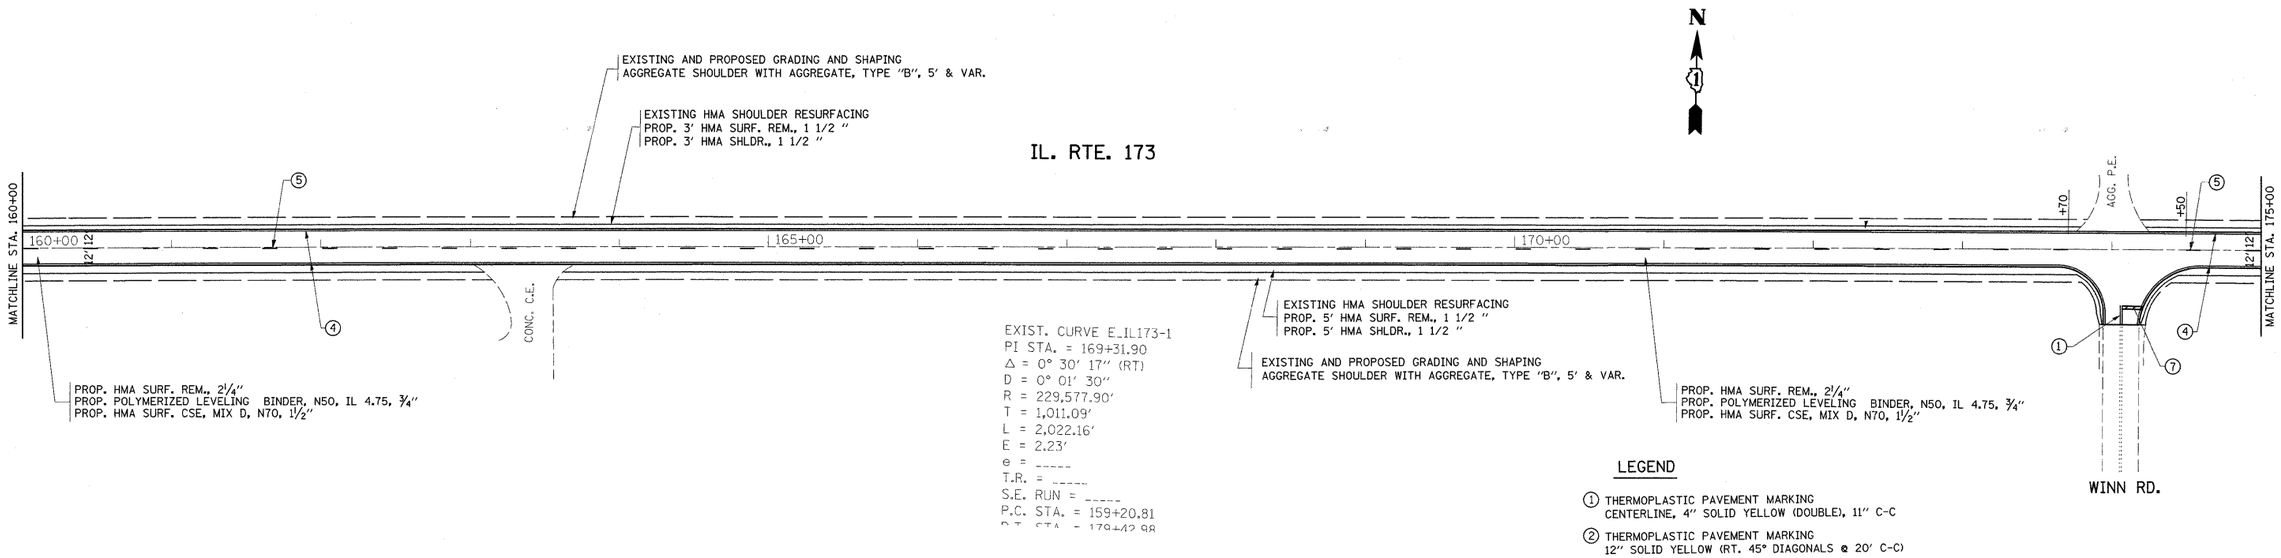

LEGEND

1. THERMOPLASTIC PAVEMENT MARKING
   CENTERLINE, 4" SOLID YELLOW (DOUBLE), 11" C-C
2. THERMOPLASTIC PAVEMENT MARKING
   12" SOLID YELLOW (RT. 45° DIAGONALS @ 20' C-C)
3. THERMOPLASTIC PAVEMENT MARKING
   LANE LINE, 6" WHITE
4. THERMOPLASTIC PAVEMENT MARKING
   EDGE LINE, 4" SOLID WHITE
5. THERMOPLASTIC PAVEMENT MARKING
   SKIP DASH LINE, 4" YELLOW, 10'-30'
6. THERMOPLASTIC PAVEMENT MARKING
   CENTERLINE (NO PASS ZONE), 4" SOLID YELLOW
7. THERMOPLASTIC PAVEMENT MARKING
   STOP BAR, 24" SOLID WHITE
8. THERMOPLASTIC PAVEMENT MARKING
   LEFT TURN ONLY
   LETTERS AND SYMBOLS, 8' WHITE

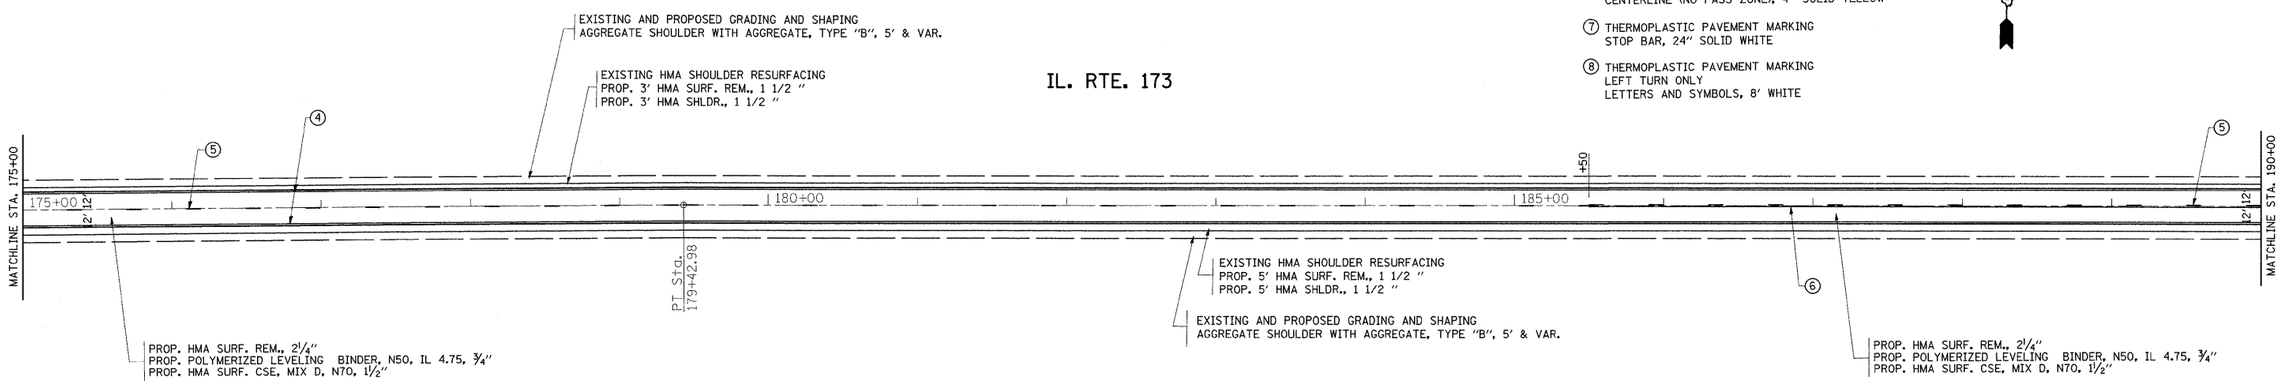

FILE NAME = c:\Projects\d125302\sh_rdwy.dgn	USER NAME = liszekrf	DESIGNED -	REVISED -
		DRAWN -	REVISED -
	PLOT SCALE = 50.0000 ' / IN.	CHECKED -	REVISED -
	PLOT DATE = 10/17/2008	DATE -	REVISED -

STATE OF ILLINOIS
DEPARTMENT OF TRANSPORTATION

IL. ROUTE 173 (U.S. 12 TO COUNTY LINE)
ROADWAY AND PAVEMENT MARKING PLAN

SCALE: 1"=50' | SHEET NO. 6 OF 10 SHEETS | STA. 160+00 TO STA. 190+00

F.A.P RTE.	SECTION	COUNTY	TOTAL SHEETS	SHEET NO.
303	(132, 133 & 134)RS-6	McHENRY	26	10
		CONTRACT NO. 62495		
FED. ROAD DIST. NO.	ILLINOIS	FED. AID PROJECT		